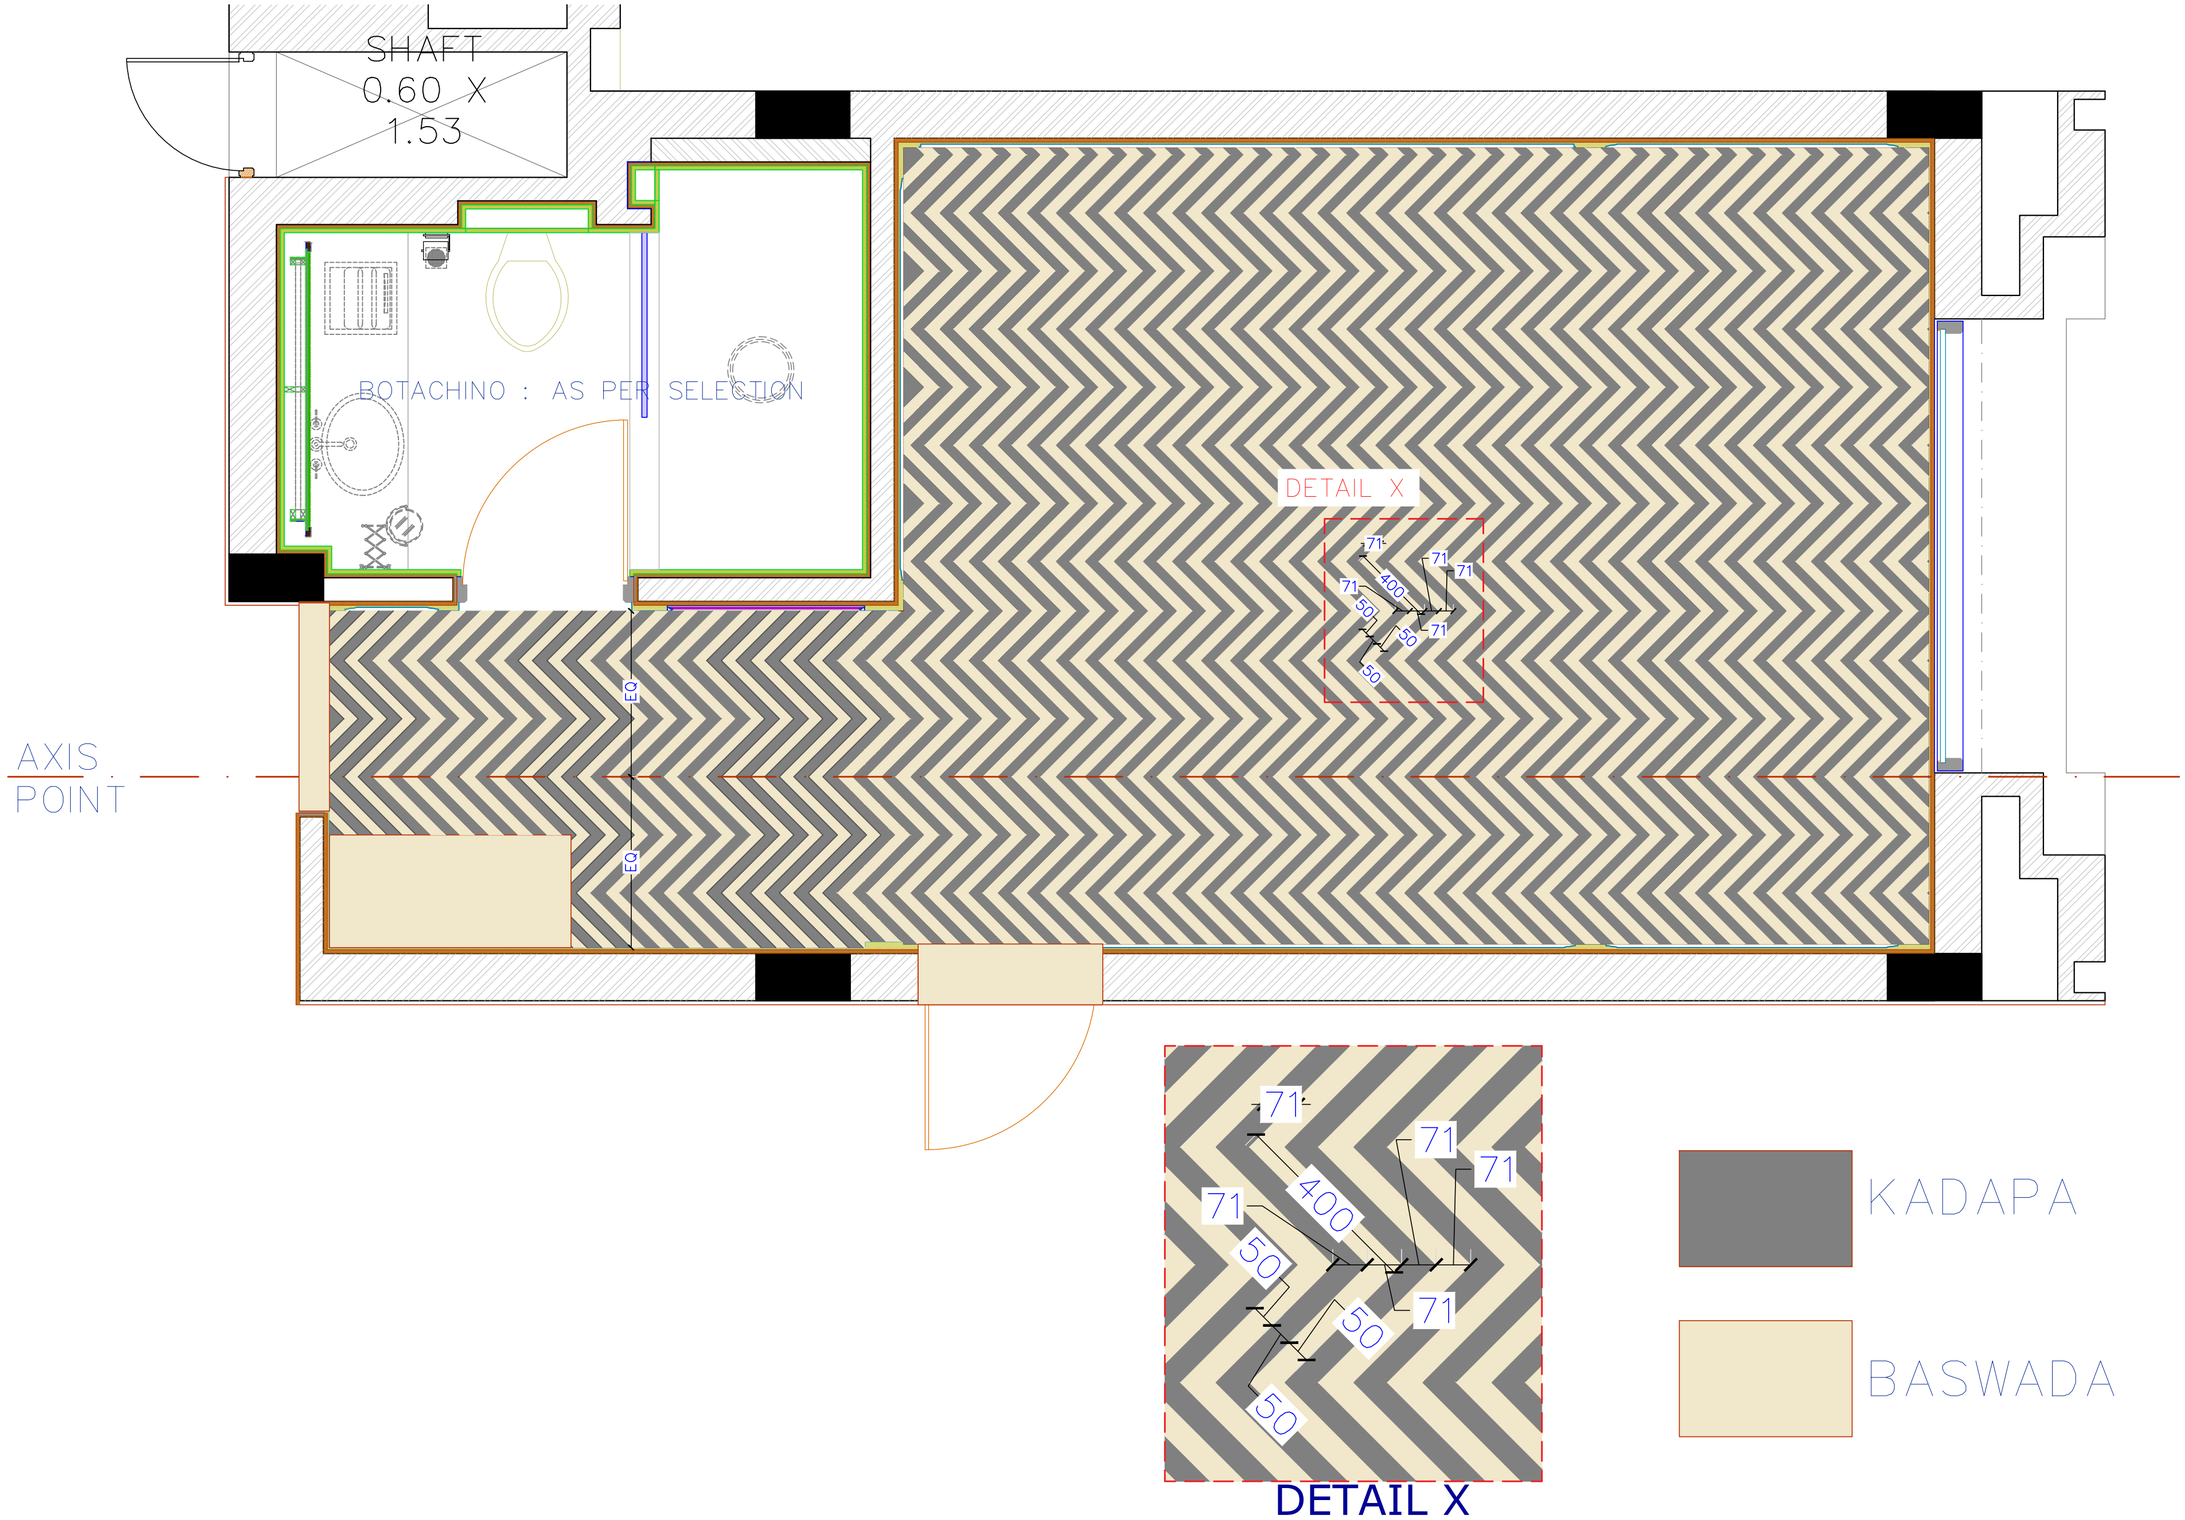

ARCHITECT:
RAVI KUMAR GUPTA
CA/83/7739
L-1, KRISHNA MARG, C- SCHEME,
JAIPUR (302001), RAJASTHAN.PH.0141-2360825
E-Mail:architect_neeravgupta@yahoo.com

PROJECT:
AMARA SELEQTION BY IHCL

LOCATION:
JAIPUR

DRAWING TITLE :
KING ROOM TYPE 1
FLOORING

DRAWN BY:	SCALE:	DATE:	NORTH:
DEEPIKA	N.T.S	02-01-20	

CHECKED BY:	DRAWING NO.
NEERAV GUPTA	G/R/M/FO/1

NOTE:
THE COPYRIGHT AND PROPERTY OF THIS DESIGN AND DRAWING BELONGS TO RAVI KUMAR GUPTA. IT MUST NOT BE COPIED OR REPRODUCED IN ANY MANNER WITHOUT THEIR WRITTEN CONSENT. A LEGAL ACTION AS PER LAW MAY BE INITIATED AGAINST THE OFFENDER.