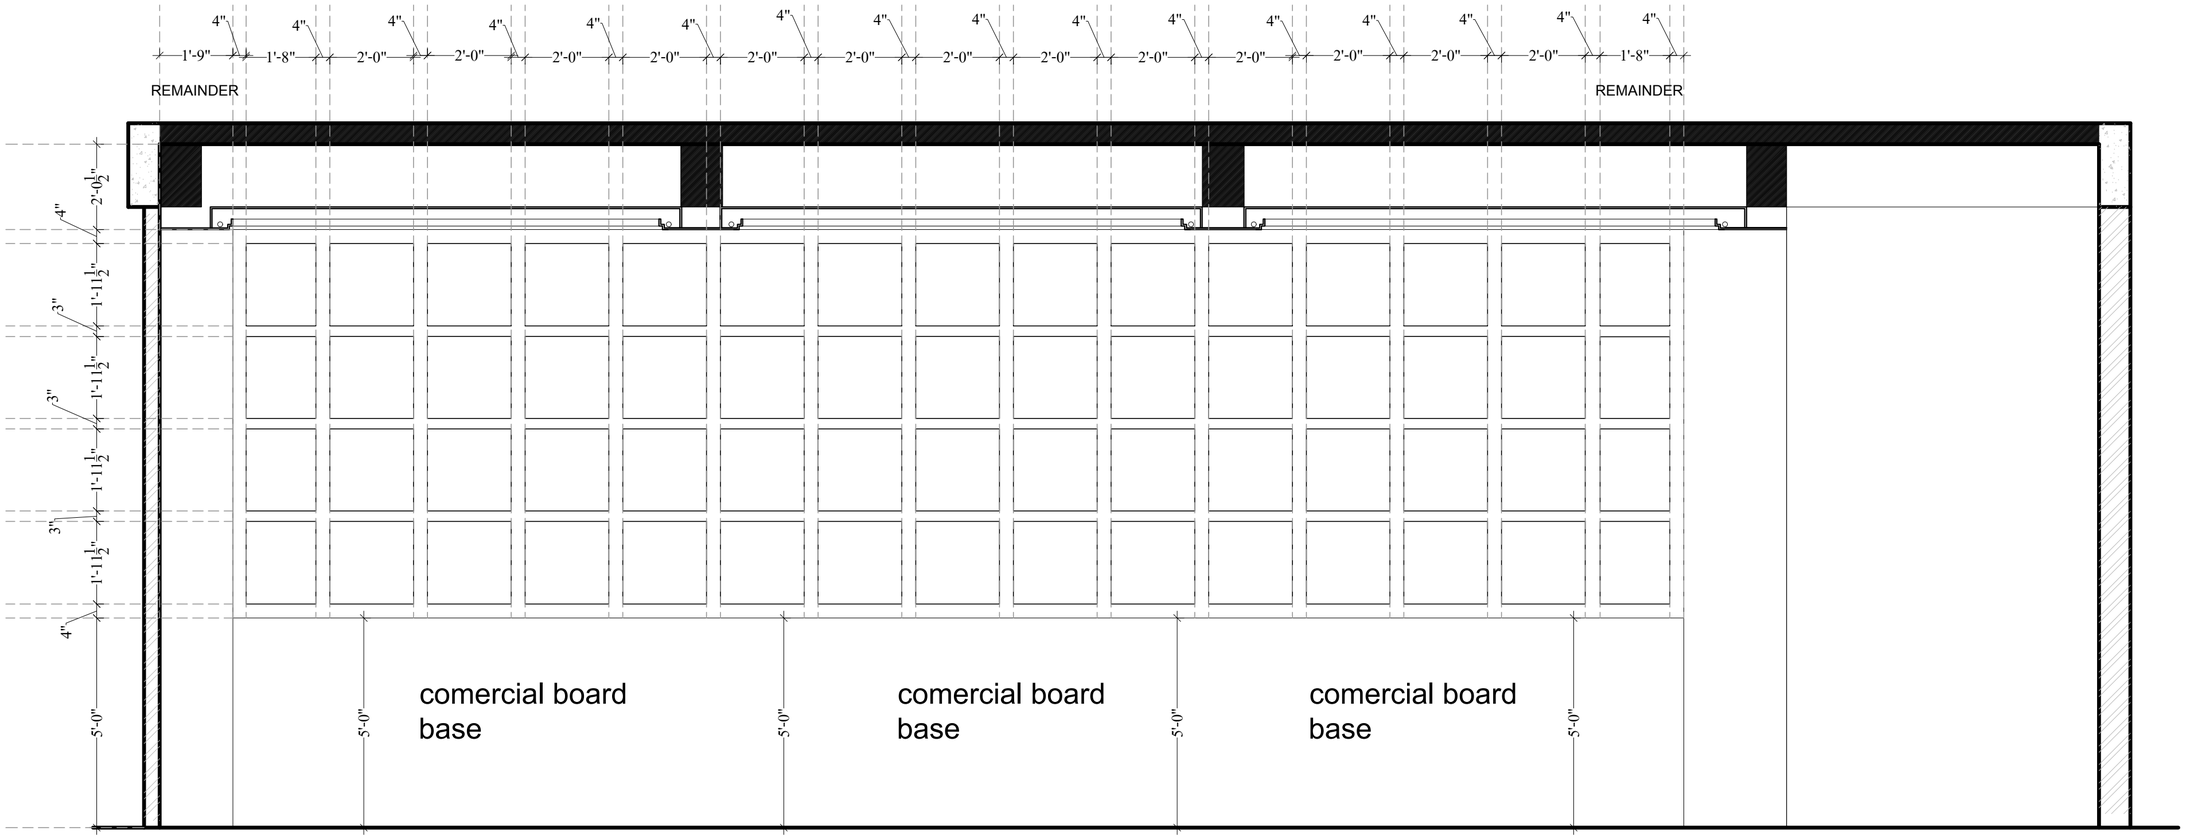

ELEVATION D

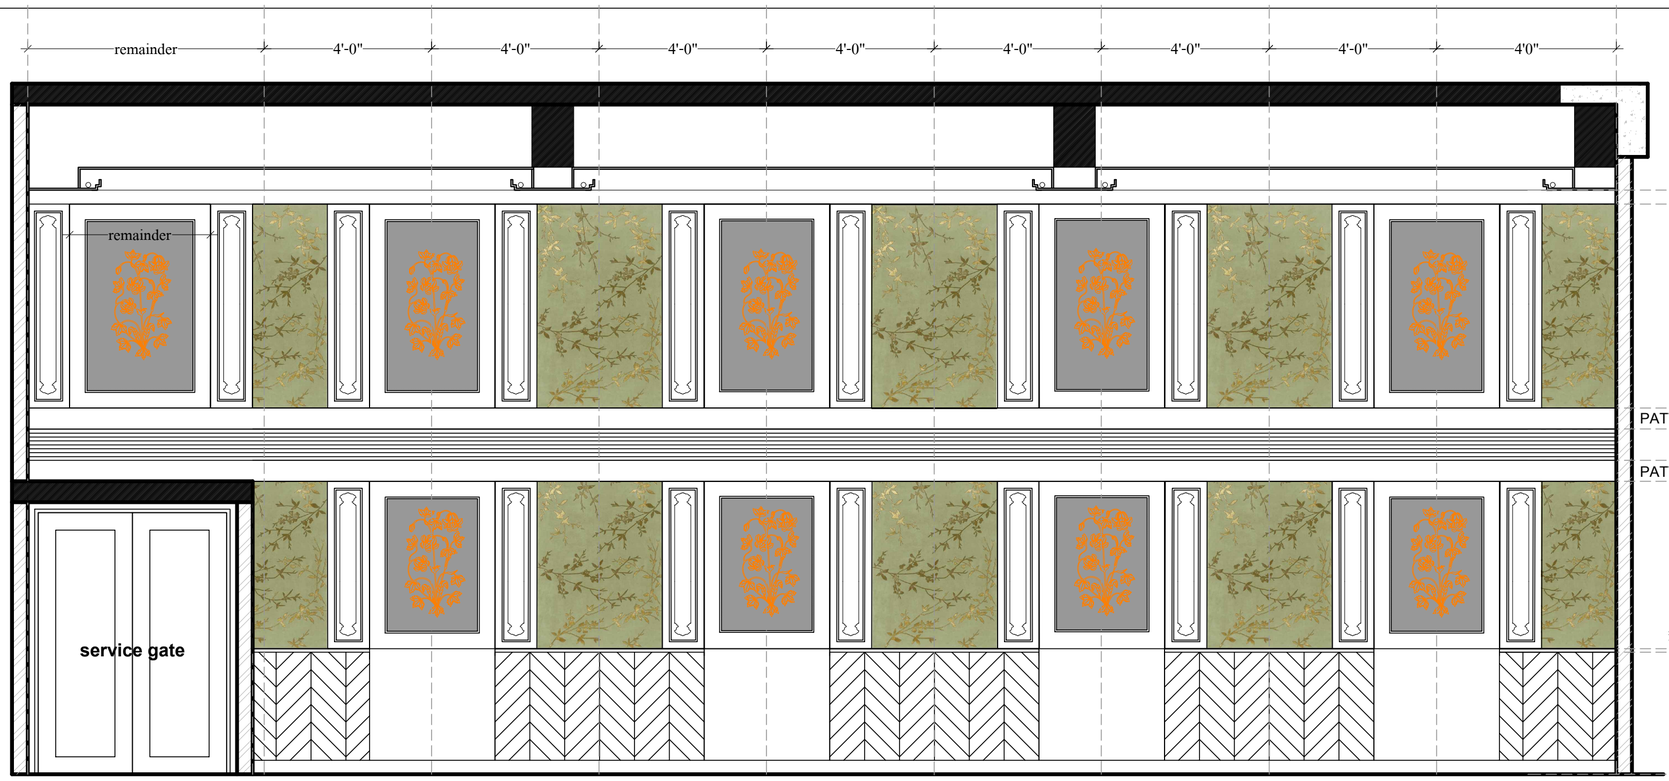

DETAIL D

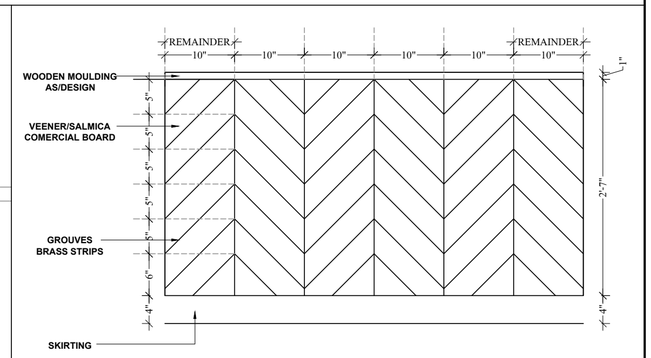

DETAIL D

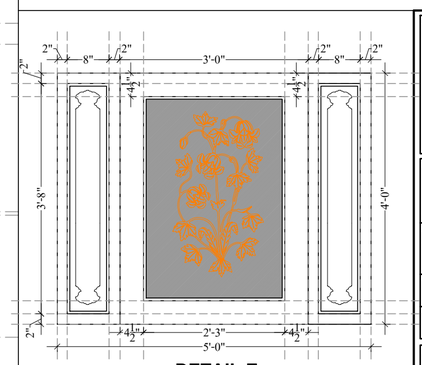

DETAIL E

ARCHITECT:
RAVI KUMAR GUPTA
CA/83/7739
L-1, KRISHNA MARG, C- SCHEME,
JAIPUR (302001), RAJASTHAN.
PH.0141-2360825 E-Mail-ravigupta_15@yahoo.com

PROJECT: LMB

DRAWING TITLE: RESTUARANT INTERIORS

DRAWN BY:	SCALE:	DATE: 20/05/18
CHECKED BY: RAVI KUMAR GUPTA	SHEET NO: lmb/a/1	

NOTES: THE COPYRIGHT AND PROPERTY OF THIS DESIGN AND DRAWING BELONGS TO **RAVI KUMAR GUPTA.** IT MUST NOT BE COPIED OR REPRODUCED IN ANY MANNER WITHOUT THEIR WRITTEN CONSENT. A LEGAL ACTION AS PER LAW MAY BE INITIATED AGAINST THE OFFENDER.