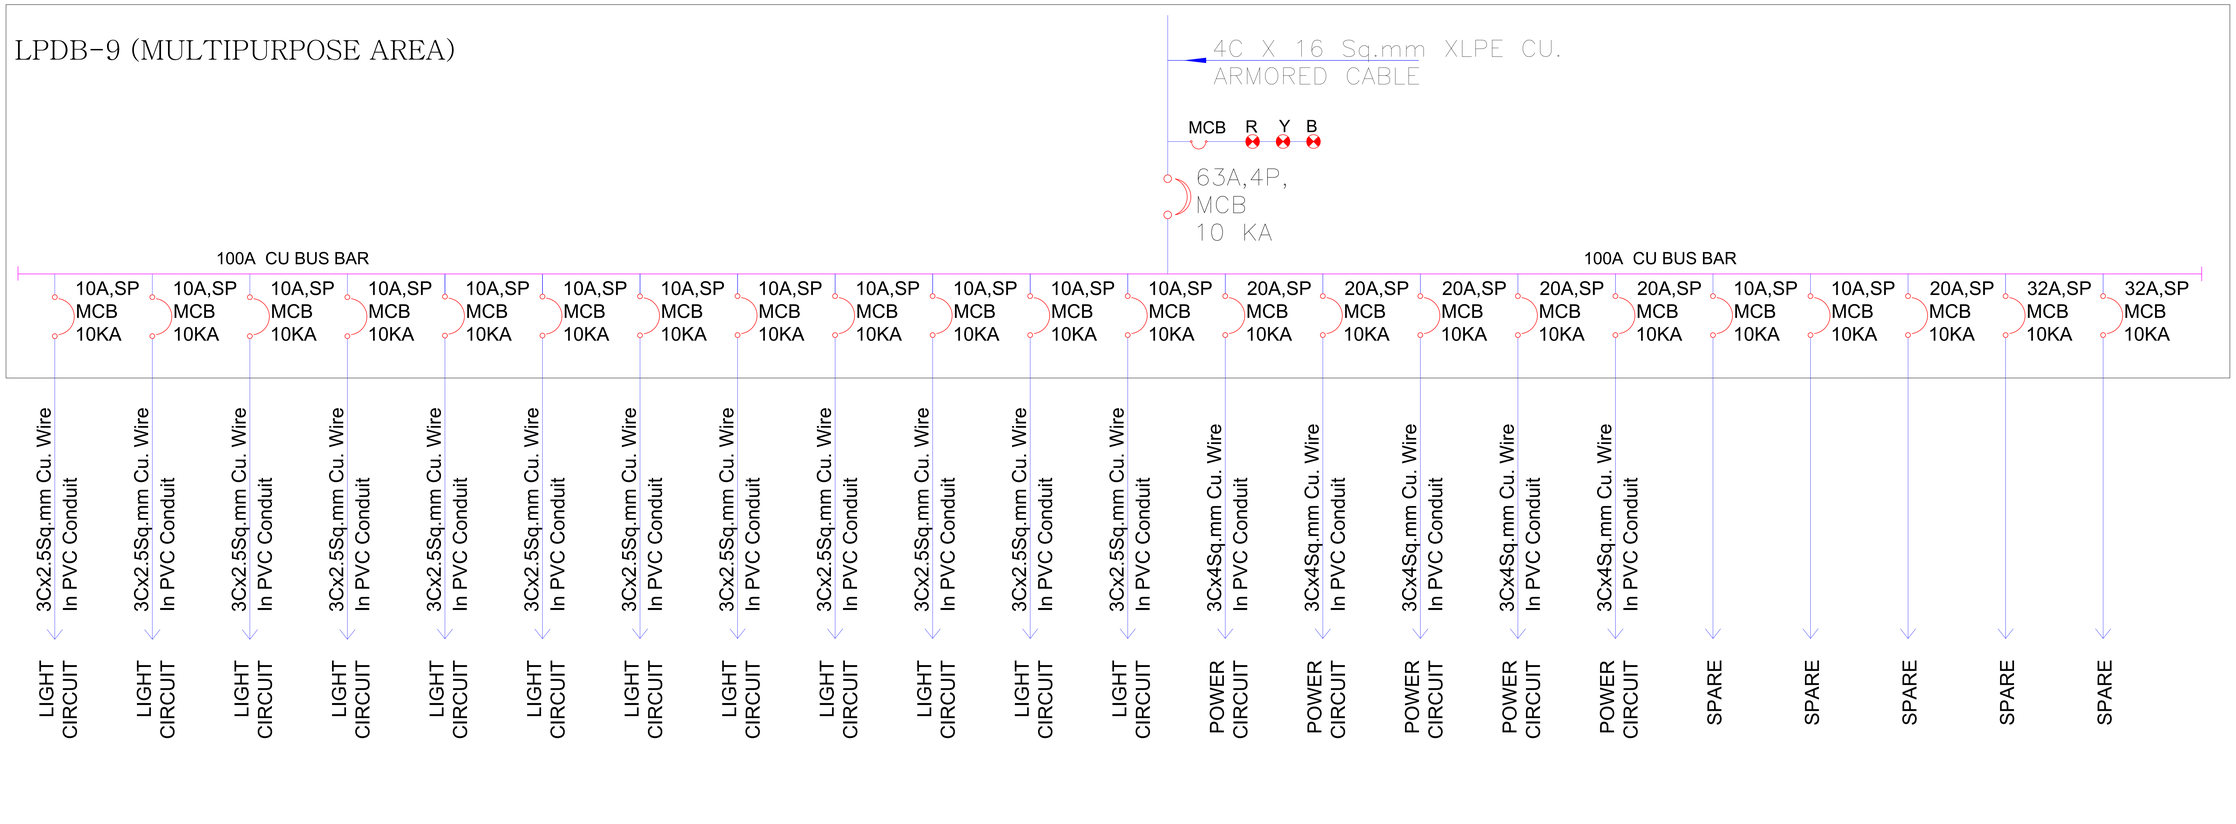

HOTEL CLARKS, LUCKNOW

ARCHITECTS
NEERAV GUPTA
L-1, KRISHNA MARG, C-SCHEME,
JAIPUR (302001), RAJASTHAN.
PH.0141-2360825
E-Mail- architect_neeravgupta@yahoo.com

BASEMENT FLOOR ELECTRICAL SCHEMATIC LAYOUT (MULTIPURPOSE AREA)

SCALE: N.T.S.

PROJECT NO:41

DRAWING NO: NG/HCL/ELE.02

REVISION NO:

14.03.2019

SAN ENGINEERS & CONSULTANTS
G-2, 1055, CHITRAKOOT SCHEME, NEAR PRATAP STADIUM,
VAISHALI NAGAR, BESIDE TAGORE FOUNDATION SCHOOL,
JAIPUR-302021, Tel.: 0141-2380831
E mail: info@sanengrpl.com