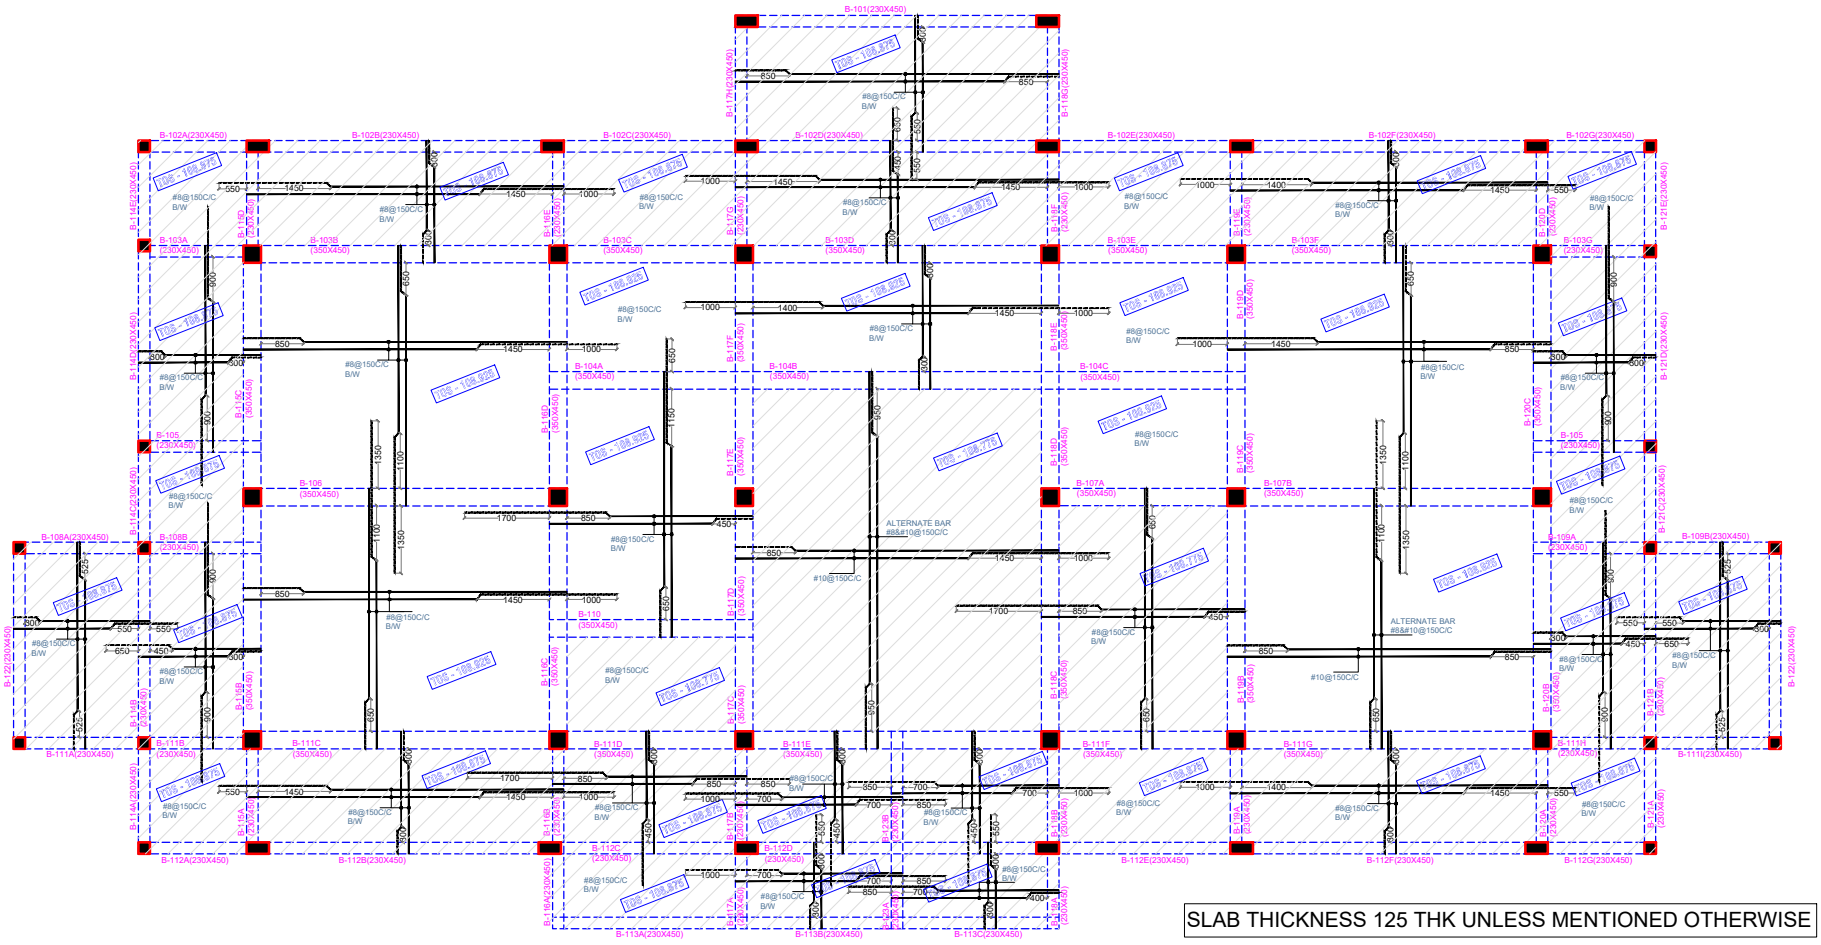

SLAB THICKNESS 125 THK UNLESS MENTIONED OTHERWISE

N0TE:-1.GRADE OF CONCRETE SHALL BE M-25
2.USE #25 SPACER BARS @2'-0" C/C FOR 2 ND LAYER OF REINF.

ISSUED TO	ISSUED TO	ISSUED TO	REVISION	DATE	REVISION

FILE LOCATION

PROJECT: RANAKPUR RESORT

DRAWING TITLE: VILLA-B
PLINTH LVL. SLAB & BEAM DETAIL

ARCHITECTS:- RAVI KUMAR GUPTA

STRUCTURAL CONS. SANRACHNA
S-41,AMBA BARI,JAIPUR
PH:91-9799496696,
E-mail: sanrachna6665@gmail.com

CADD DEVLOPED.	DRAWING. NO.	DATE:
MAHESH		06/03/2022
SCALE		