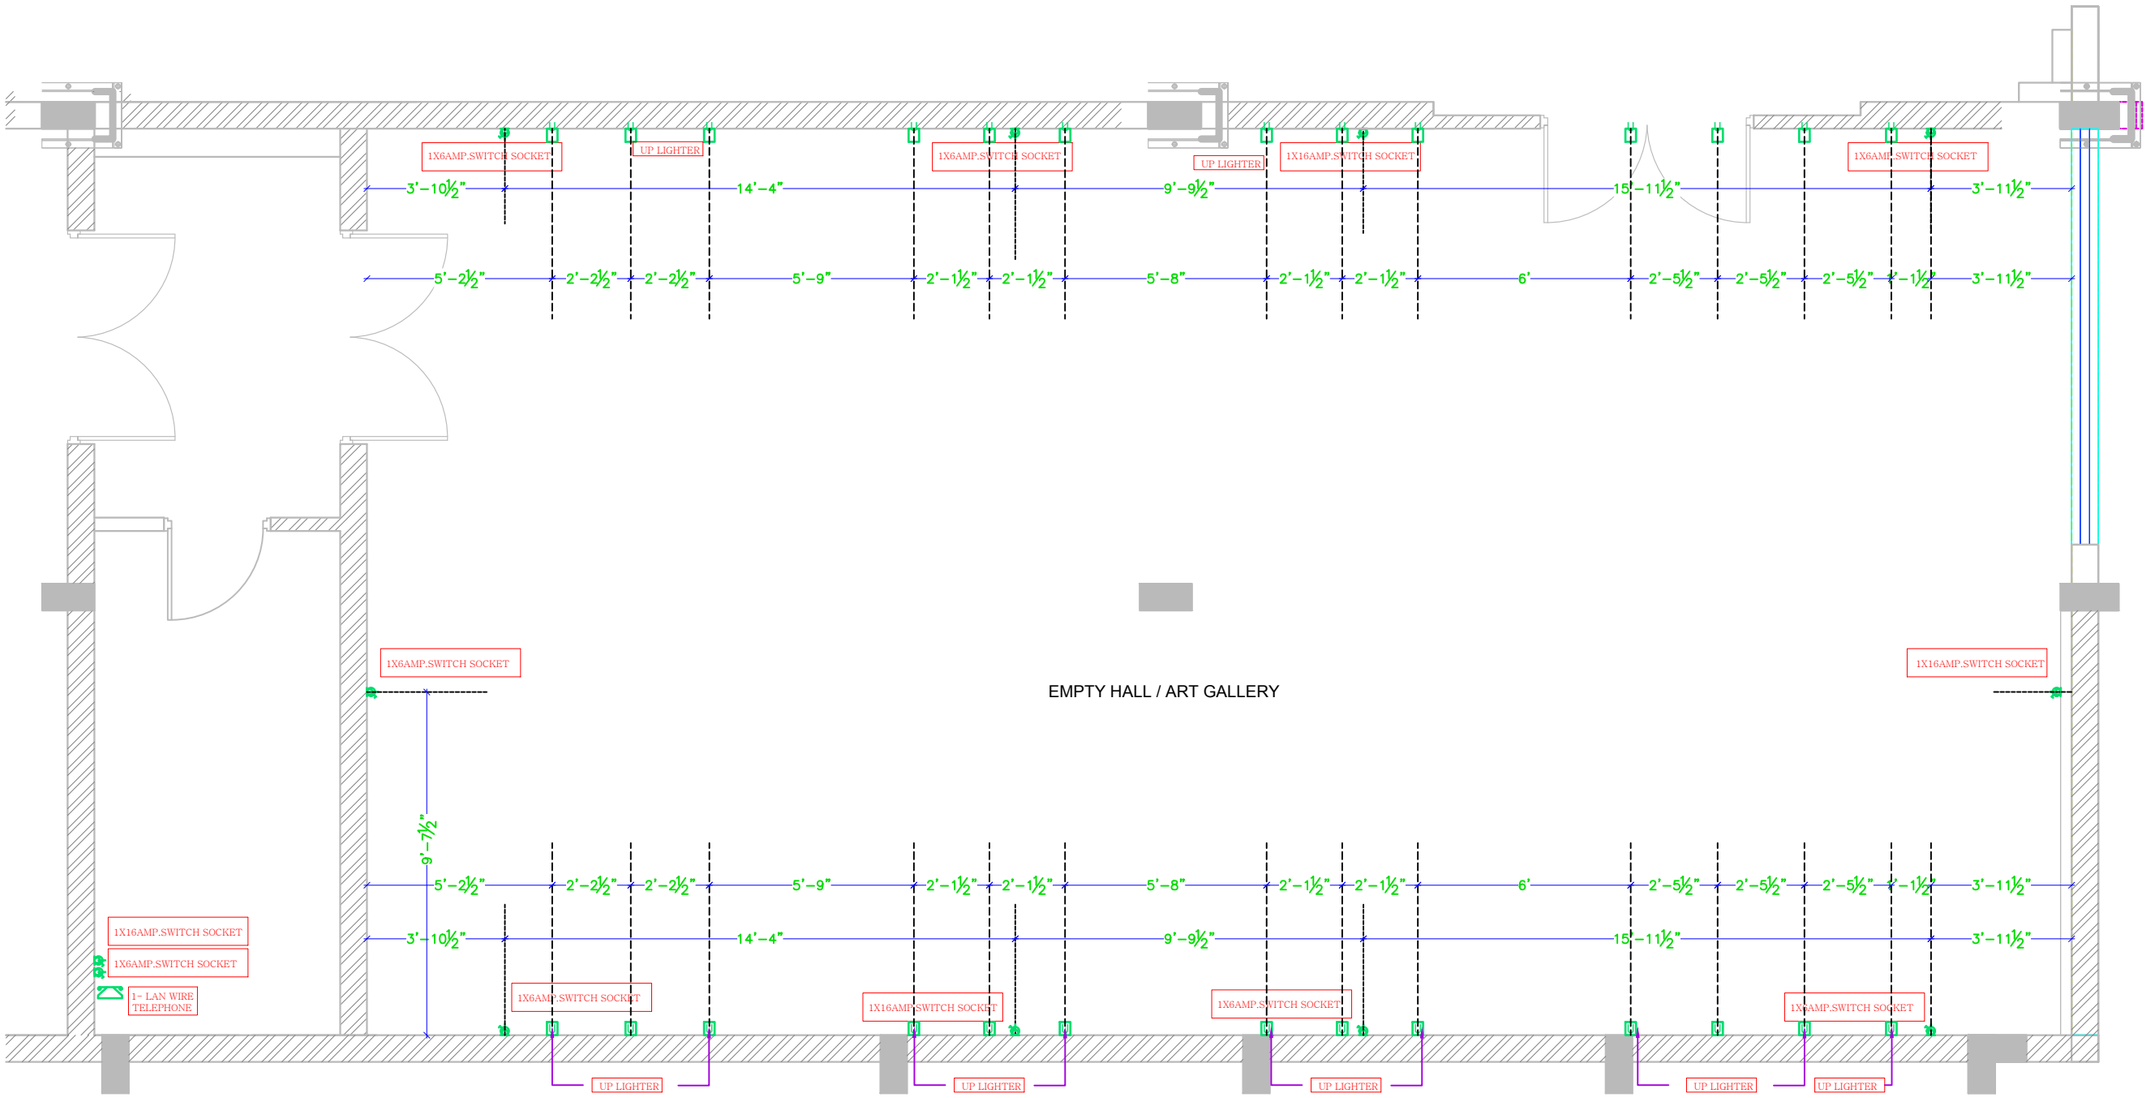

LEGEND - ELECTRICAL

S.NO.	SYMBOL	DESCRIPTION OF ITEM
1		CHANDWLIER
2		CEILING FAN
3		SWITCH BOARD
4		CEILING LIGHT
5		BRACKET LIGHT H 8' FROM FINISH FLOOR LVL
6		SWITCH SOCKET 6A.
7		SWITCH SOCKET 16A.
8		ANTENNA
9		TELEPHONE//LINEWIRE
10		EXHAUST FAN
11		DISTRIBUTION BOX
12		TUBE LIGHT
13		PICTURE LIGHT
14		AC POINTS
15	U	UPLIGHTER

ARCHITECT:
NEERAV GUPTA
L-1, KRISHNA MARG, C- SCHEME,
JAIPUR (302001), RAJASTHAN.
PH.0141-2360825
E-Mail-architect_neeeravgupta@yahoo.com

PROJECT:
CLARKS

DRAWING TITLE:
EMPTY HALL / ART GALLERY
WALL ELECTRICAL PLAN

DRAWN BY:	SCALE:	DATE:
RAHUL	N.T.S.	16-10-2018

CHECKED BY:	SHEET NO :-
NEERAV GUPTA	CA/ELE/B/PART-1/E4

NOTES:
THE COPYRIGHT AND PROPERTY OF THIS DESIGN AND DRAWING BELONGS TO **NEERAV GUPTA**. IT MUST NOT BE COPIED OR REPRODUCED IN ANY MANNER WITHOUT THEIR WRITTEN CONSENT. A LEGAL ACTION AS PER LAW MAY BE INITIATED AGAINST THE OFFENDER.