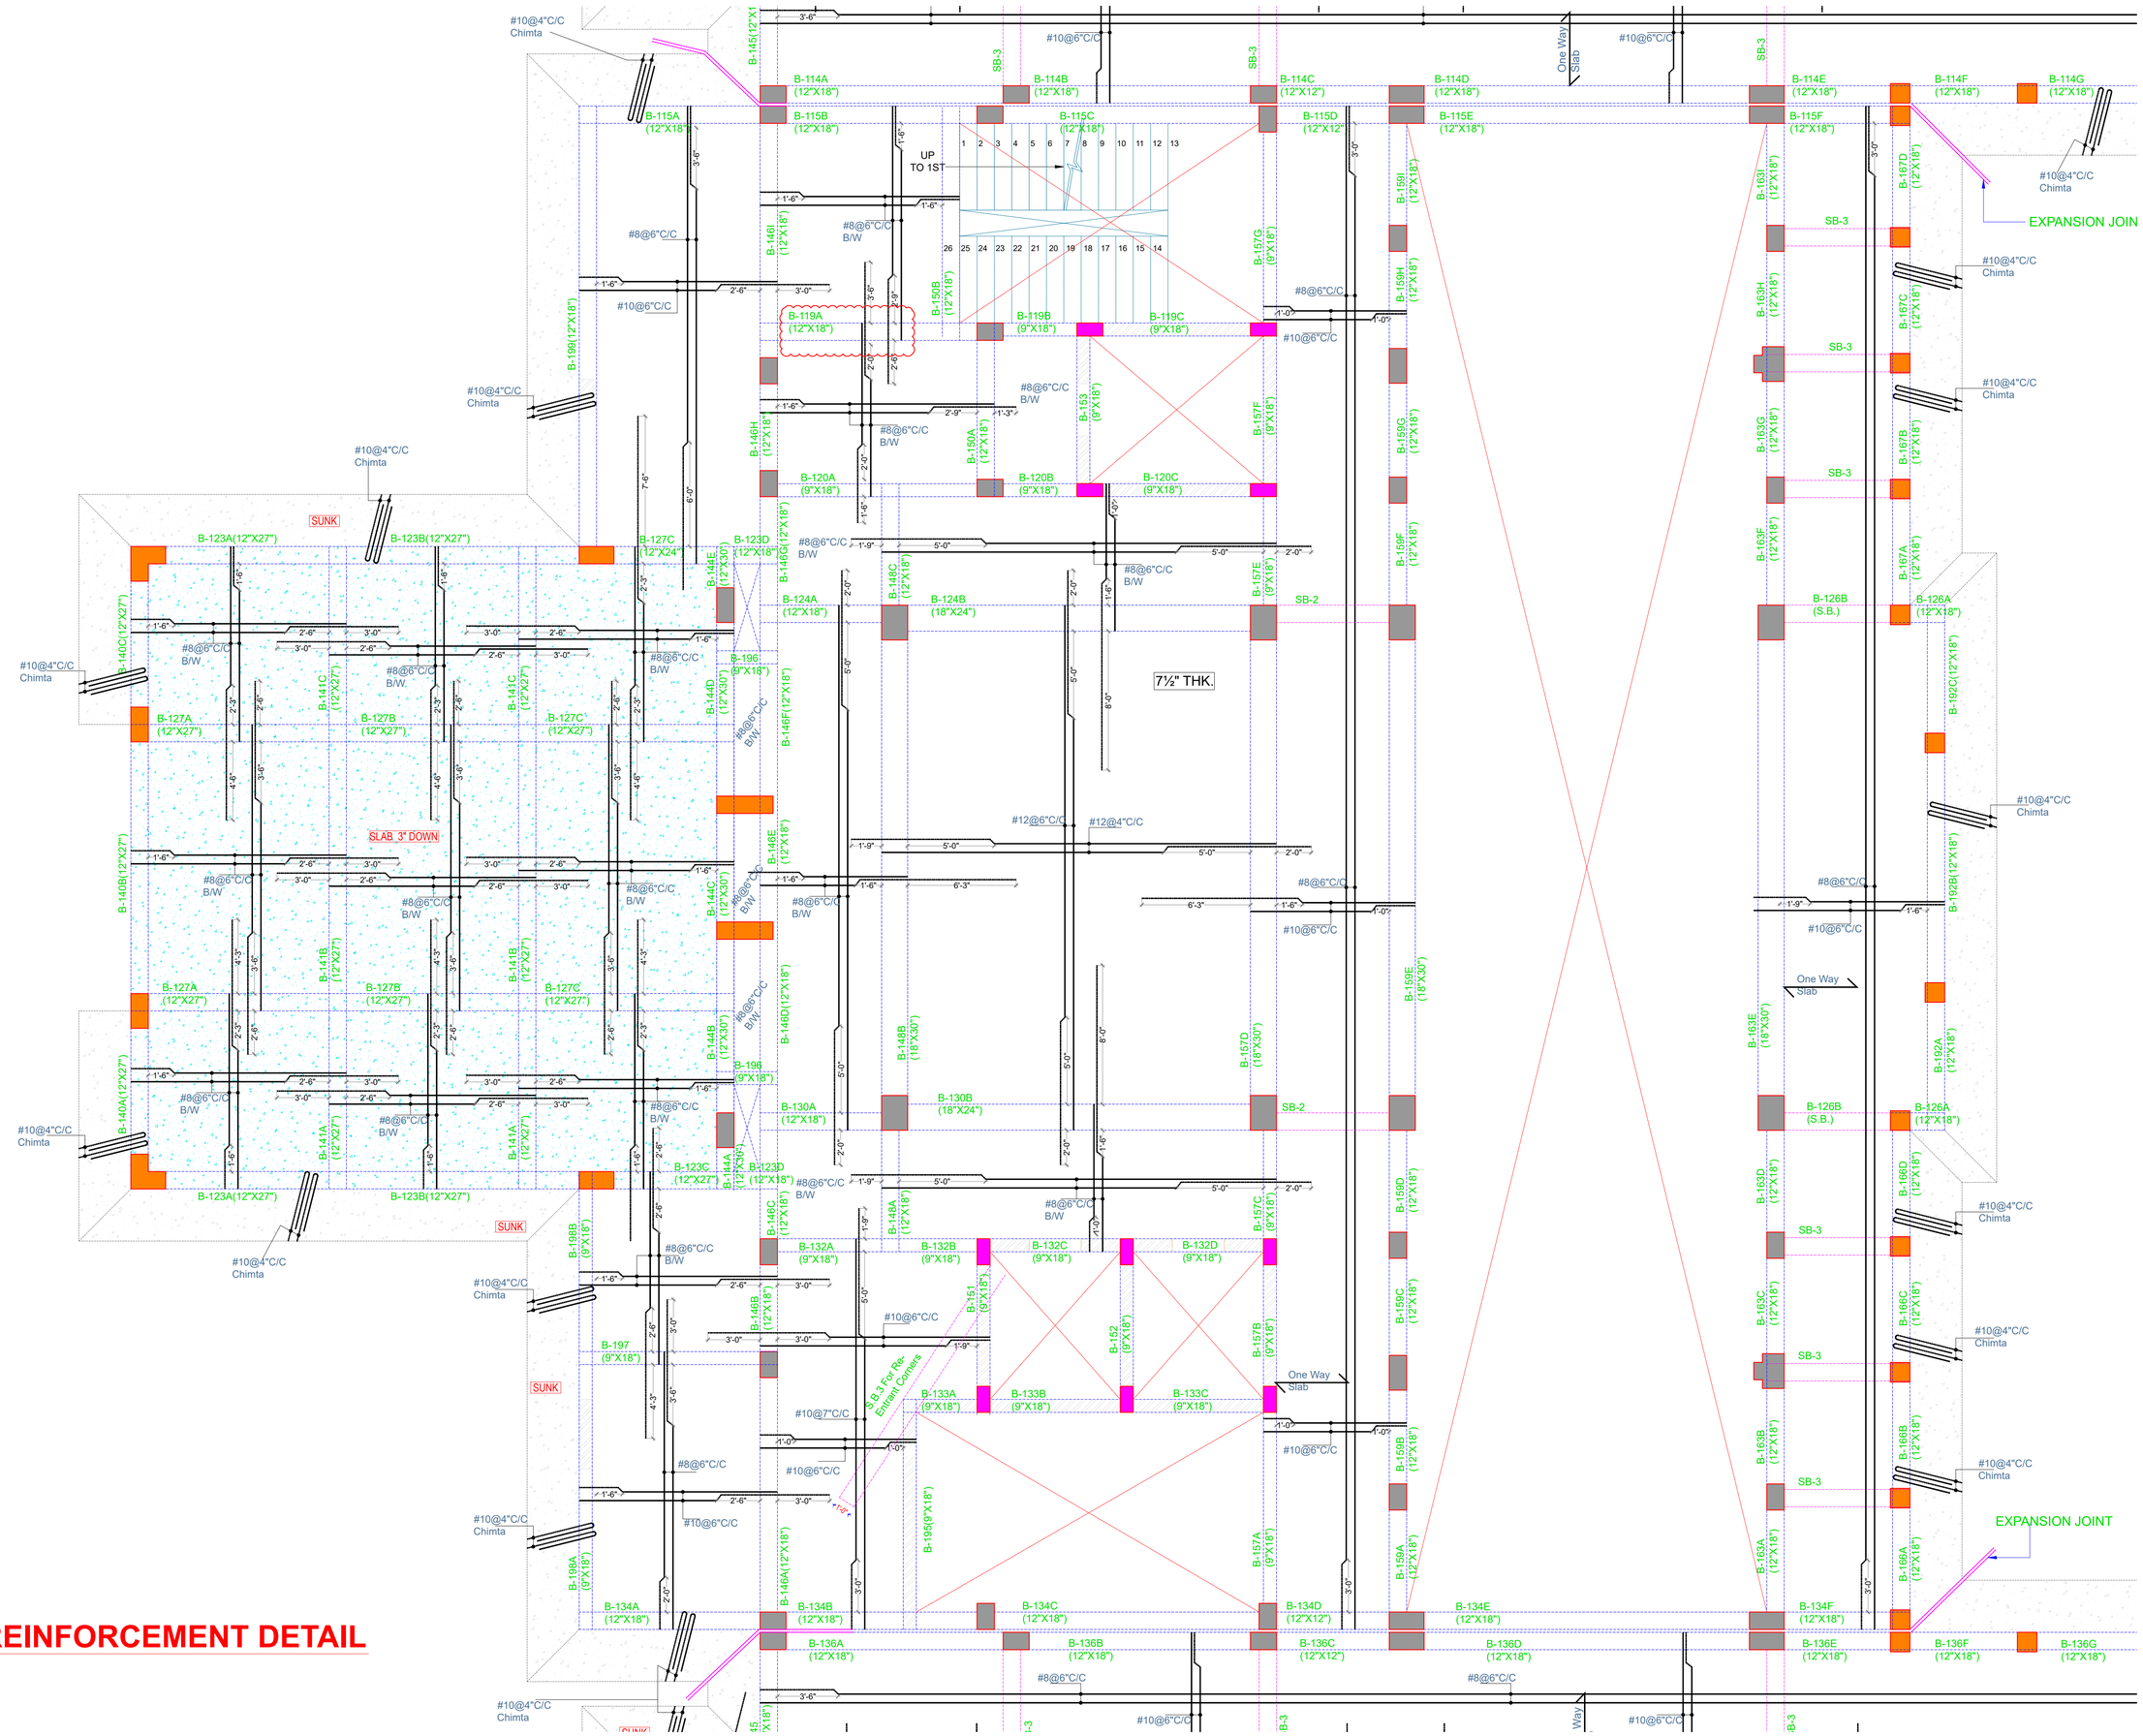

REINFORCEMENT DETAIL

ARCHITECT:

RAVI KUMAR GUPTA
CA/83/7739
L-1, KRISHNA MARG, C- SCHEME, JAIPUR (302001), RAJASTHAN.
PH.0141-2360825 E-Mail-ravigupta_15@yahoo.com

DRAWING TITLE:

GROUND FLOOR **PART-4**
ROOF DETAIL

PROJECT:

DRAWN BY:	NORTH:	DATE:
NAMAN		**31-10-23**
CHECKED BY:	DRAWING NO.:	SCALE:
NEERAV GUPTA	1	N.T.S.

NOTES:

THE COPYRIGHT AND PROPERTY OF THIS DESIGN AND DRAWING BELONGS TO **RAVI KUMAR GUPTA.** IT MUST NOT BE COPIED OR REPRODUCED IN ANY MANNER WITHOUT THEIR WRITTEN CONSENT. A LEGAL ACTION AS PER LAW MAY BE INITIATED AGAINST THE OFFENDER.

02

STRUCTURE CO. :

SANRACHANA