


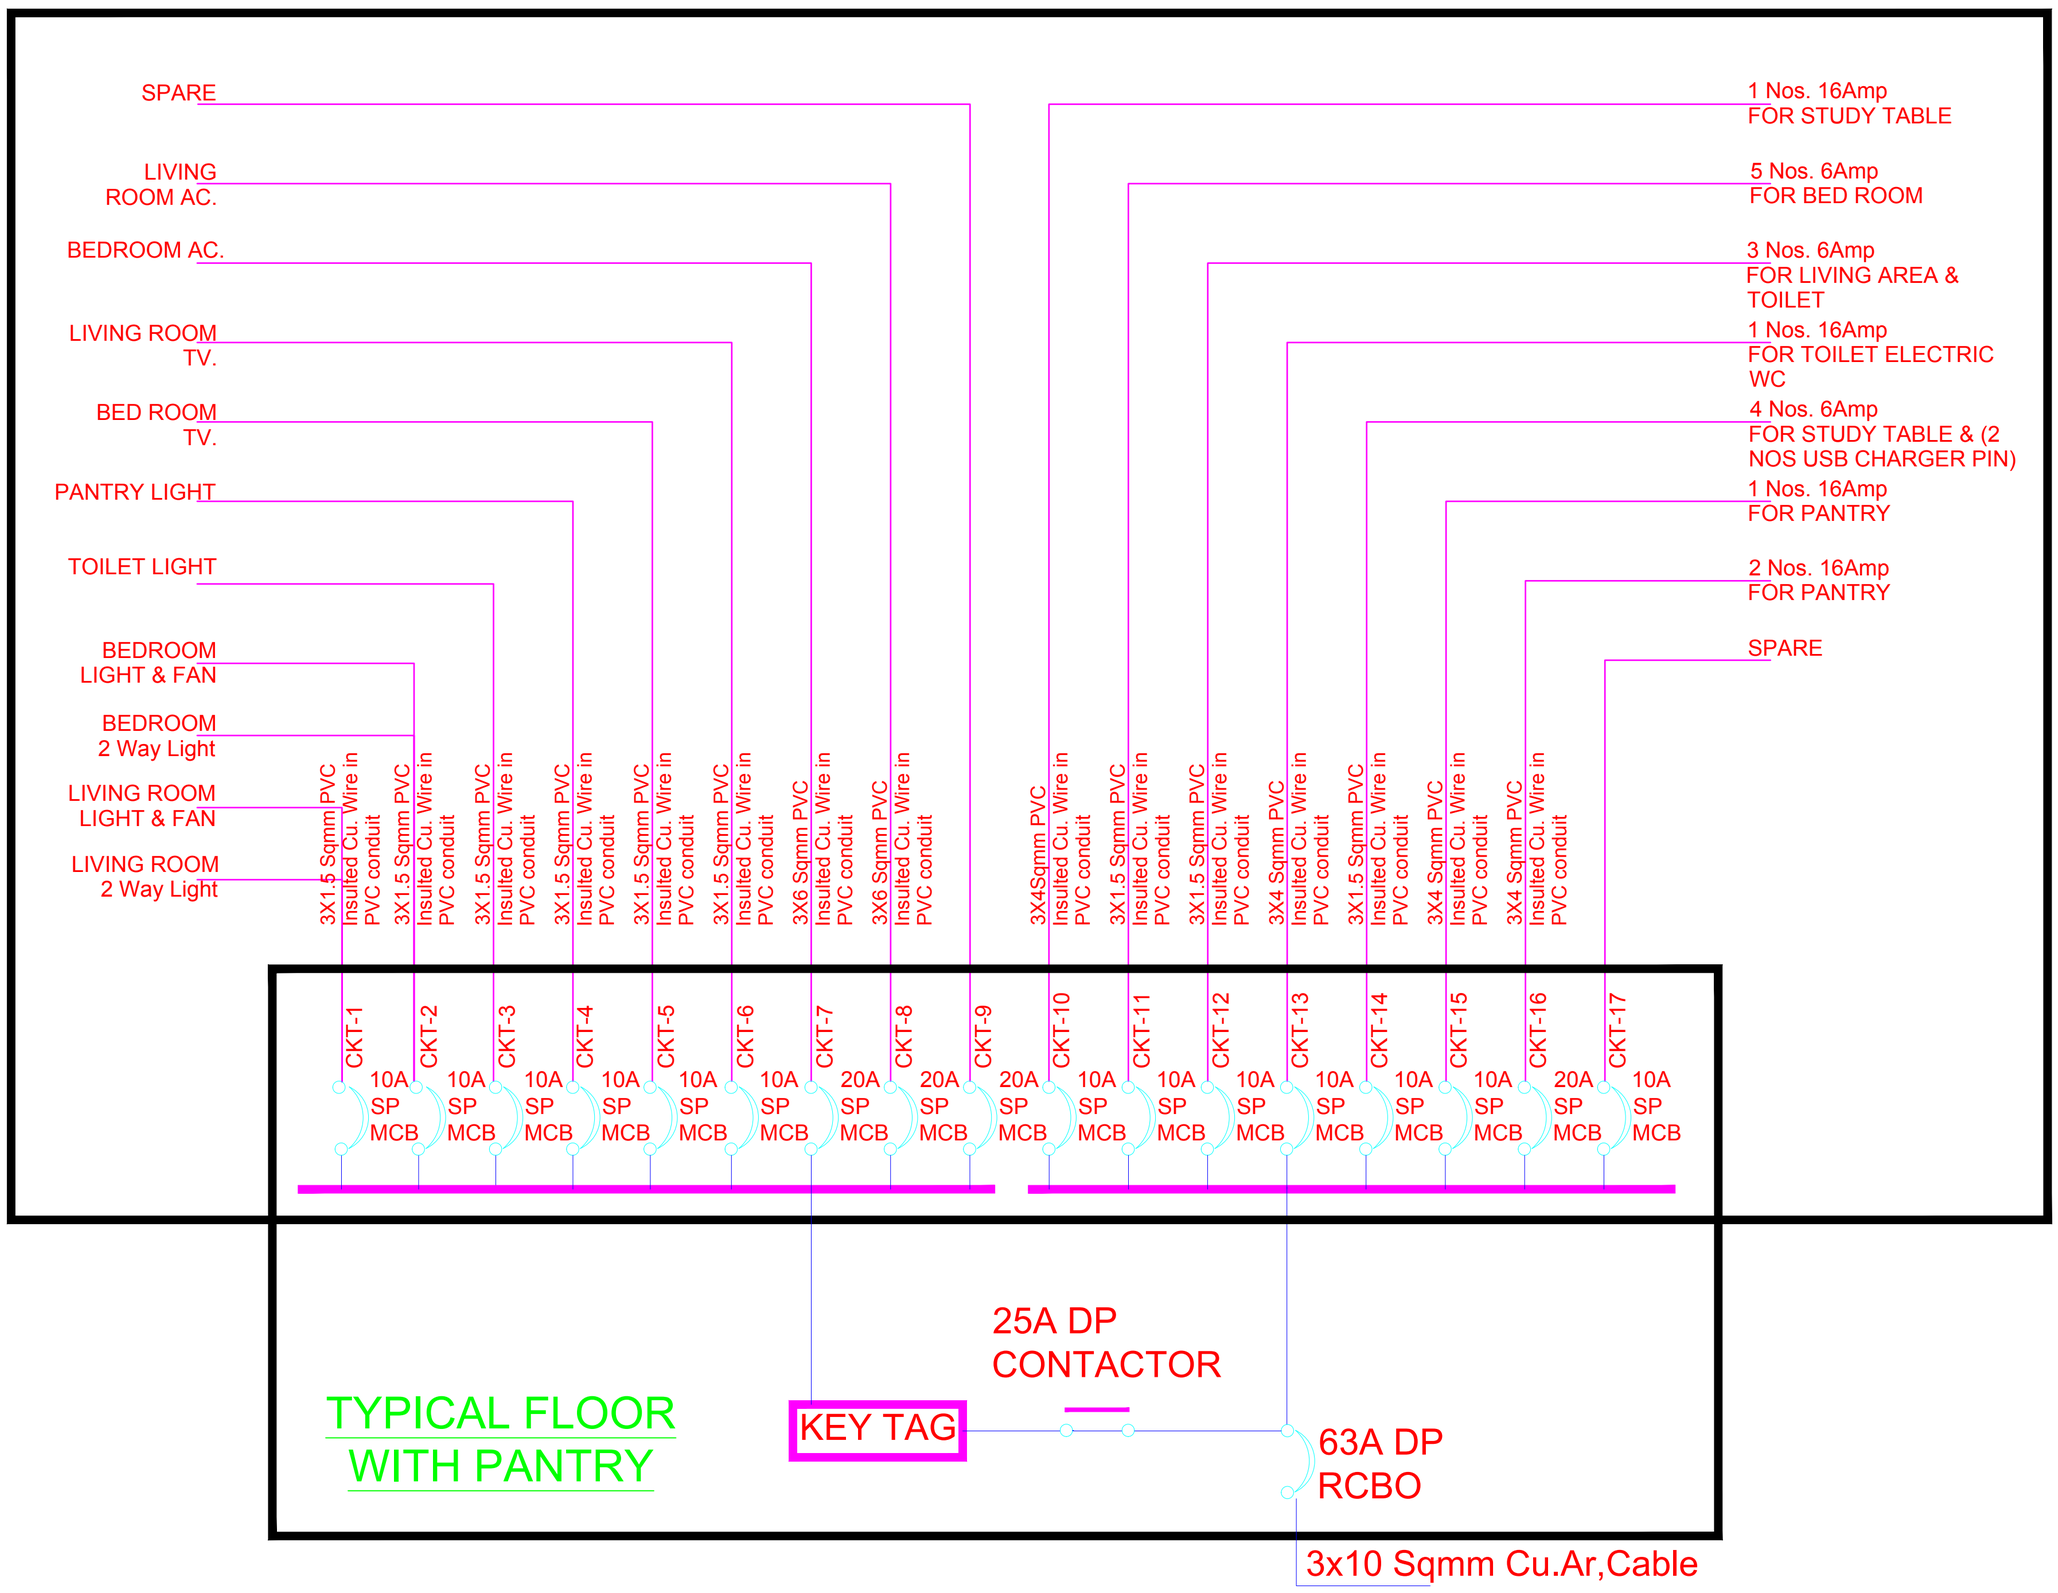


SAN ENGINEERS & CONSULTANTS
G-2, 10/55,CHITRAKOOT SCHEME, NEAR PRATAP STADIUM, OPPOSITE TAGORE FOUNDATION SCHOOL, VAISHALI NAGAR, JAIPUR-302021
E mail: info@sanecpl.com

PROJECT NO:42

DRAWING NO: NG/HCJ/ELC./02A

REVISION NO:02

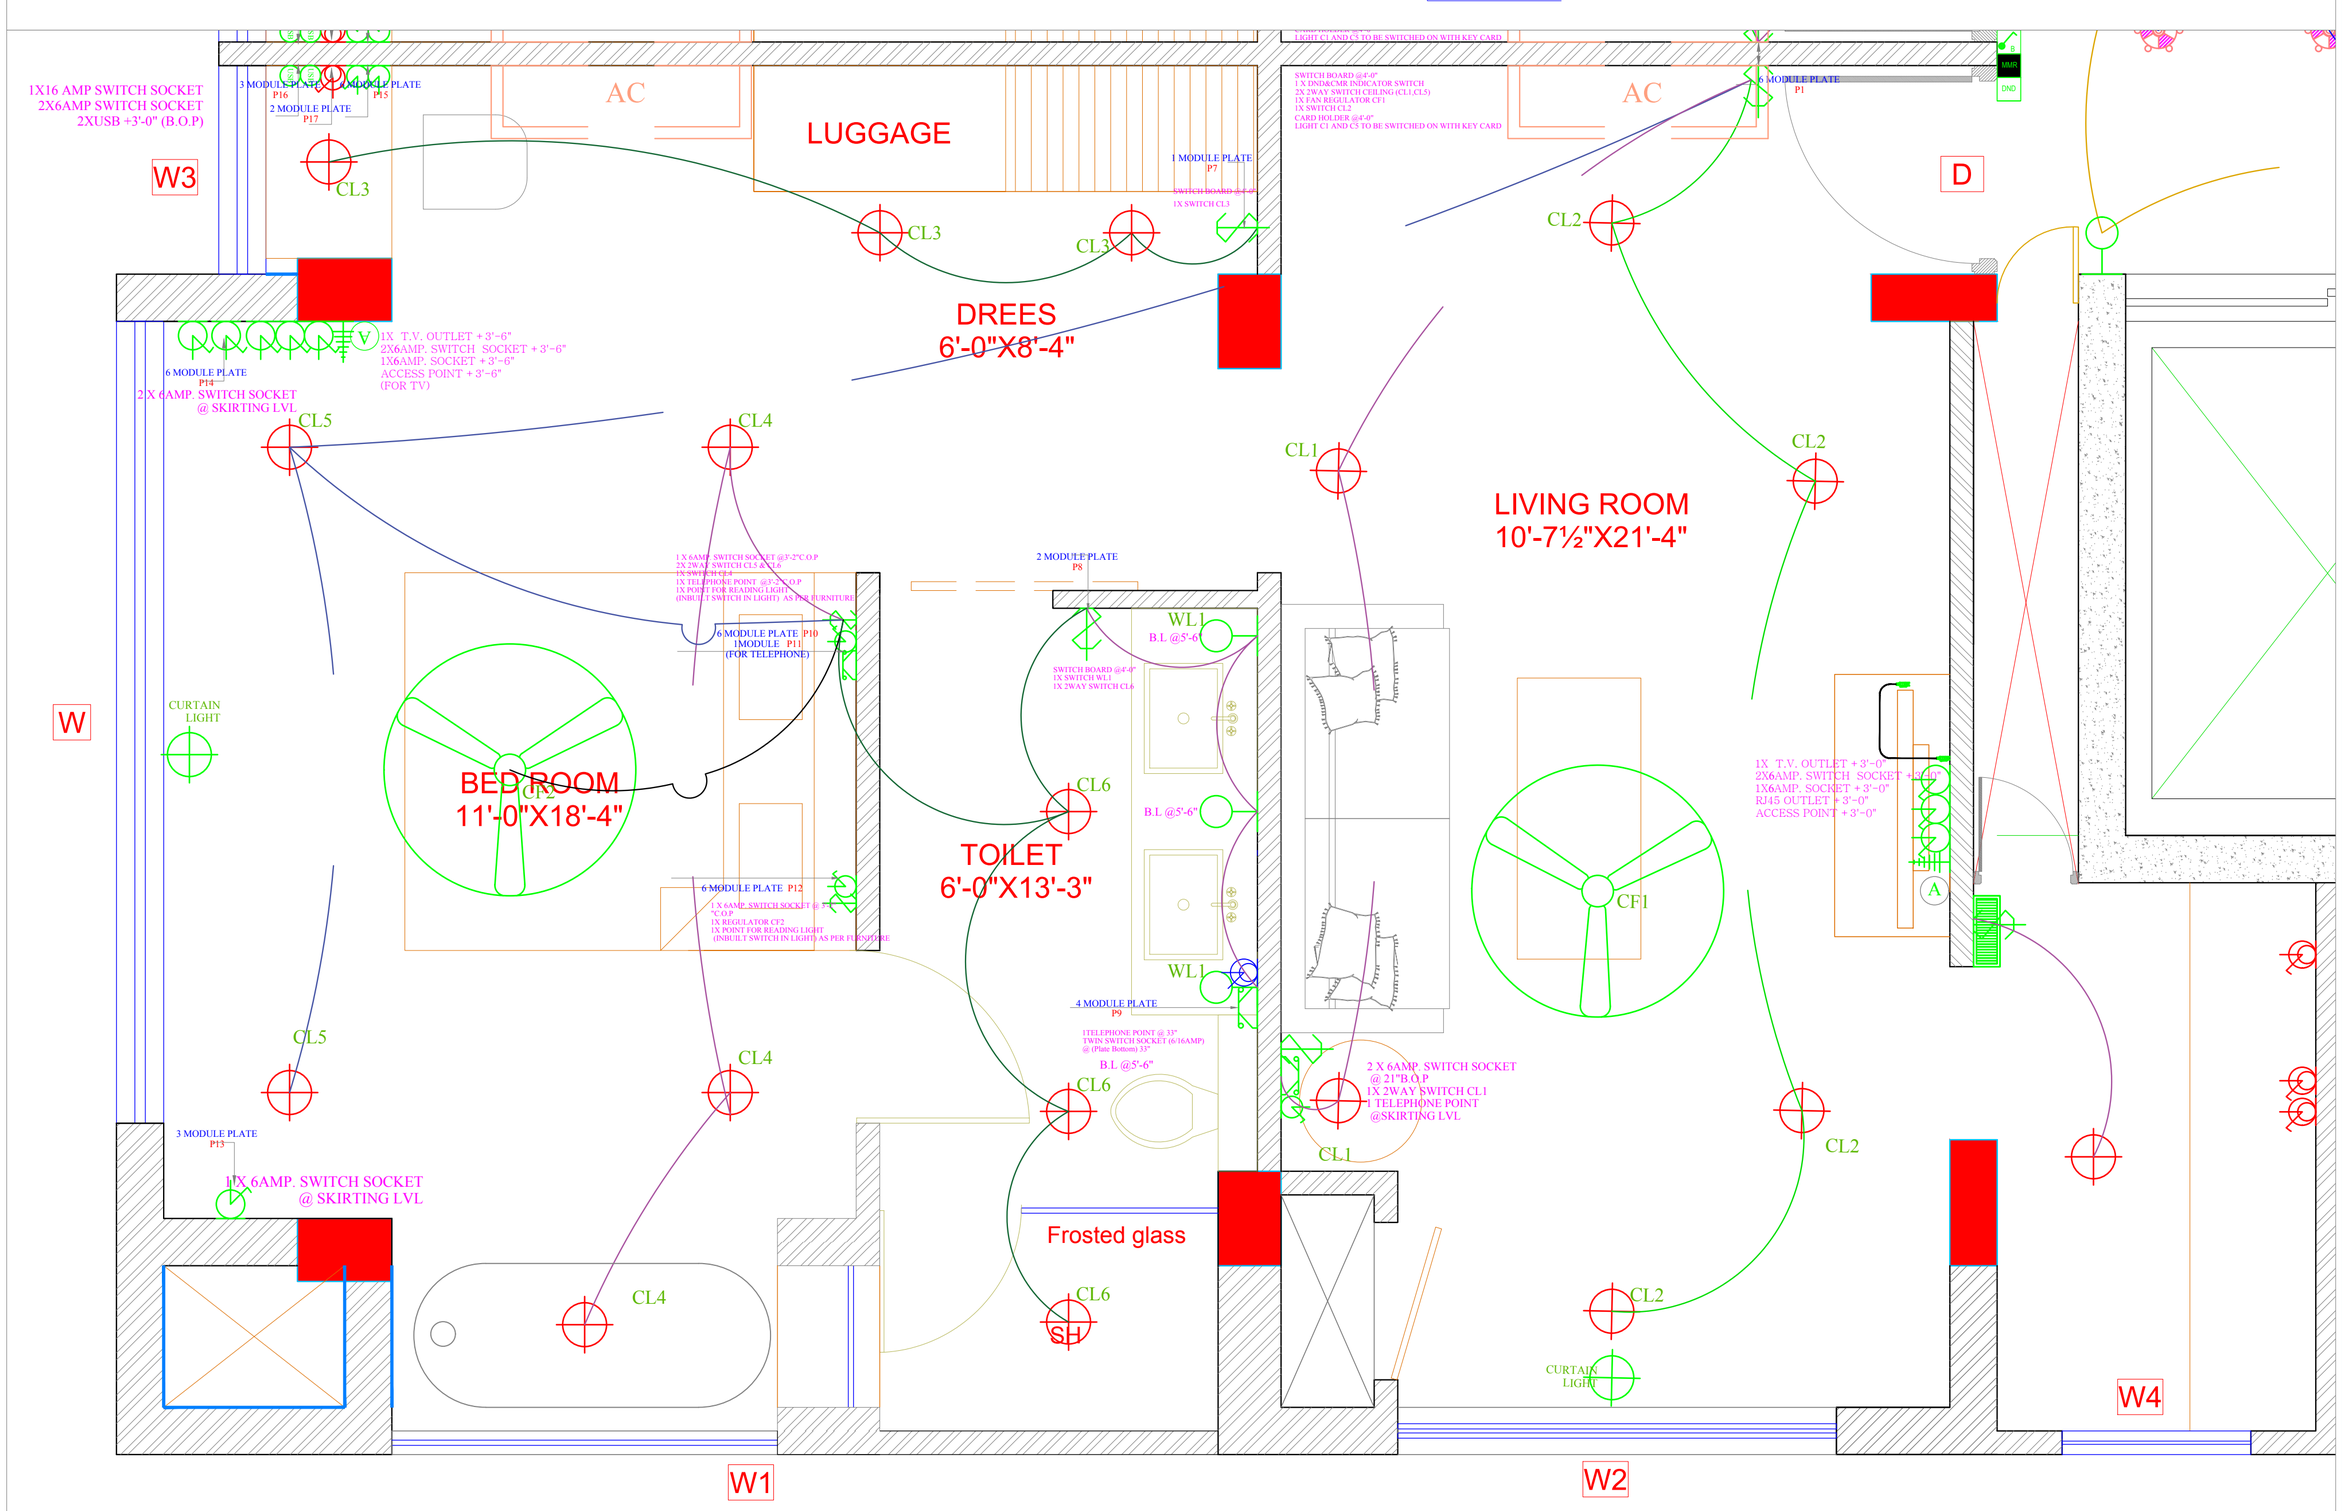06.07.2019

SCALE: N.T.S.

# TYPICAL FLOOR GUEST ROOM WITH PANTRY ELECTRICAL SCHEMATIC LAYOUT

ARCHITECTS
**NEERAV GUPTA**
L-1, KRISHNA MARG, C- SCHEME,
JAIPUR (302001), RAJASTHAN.
PH.0141-2360825
E-Mail- architect_neeravgupta@yahoo.com

# HOTEL CLARKS, JAIPUR