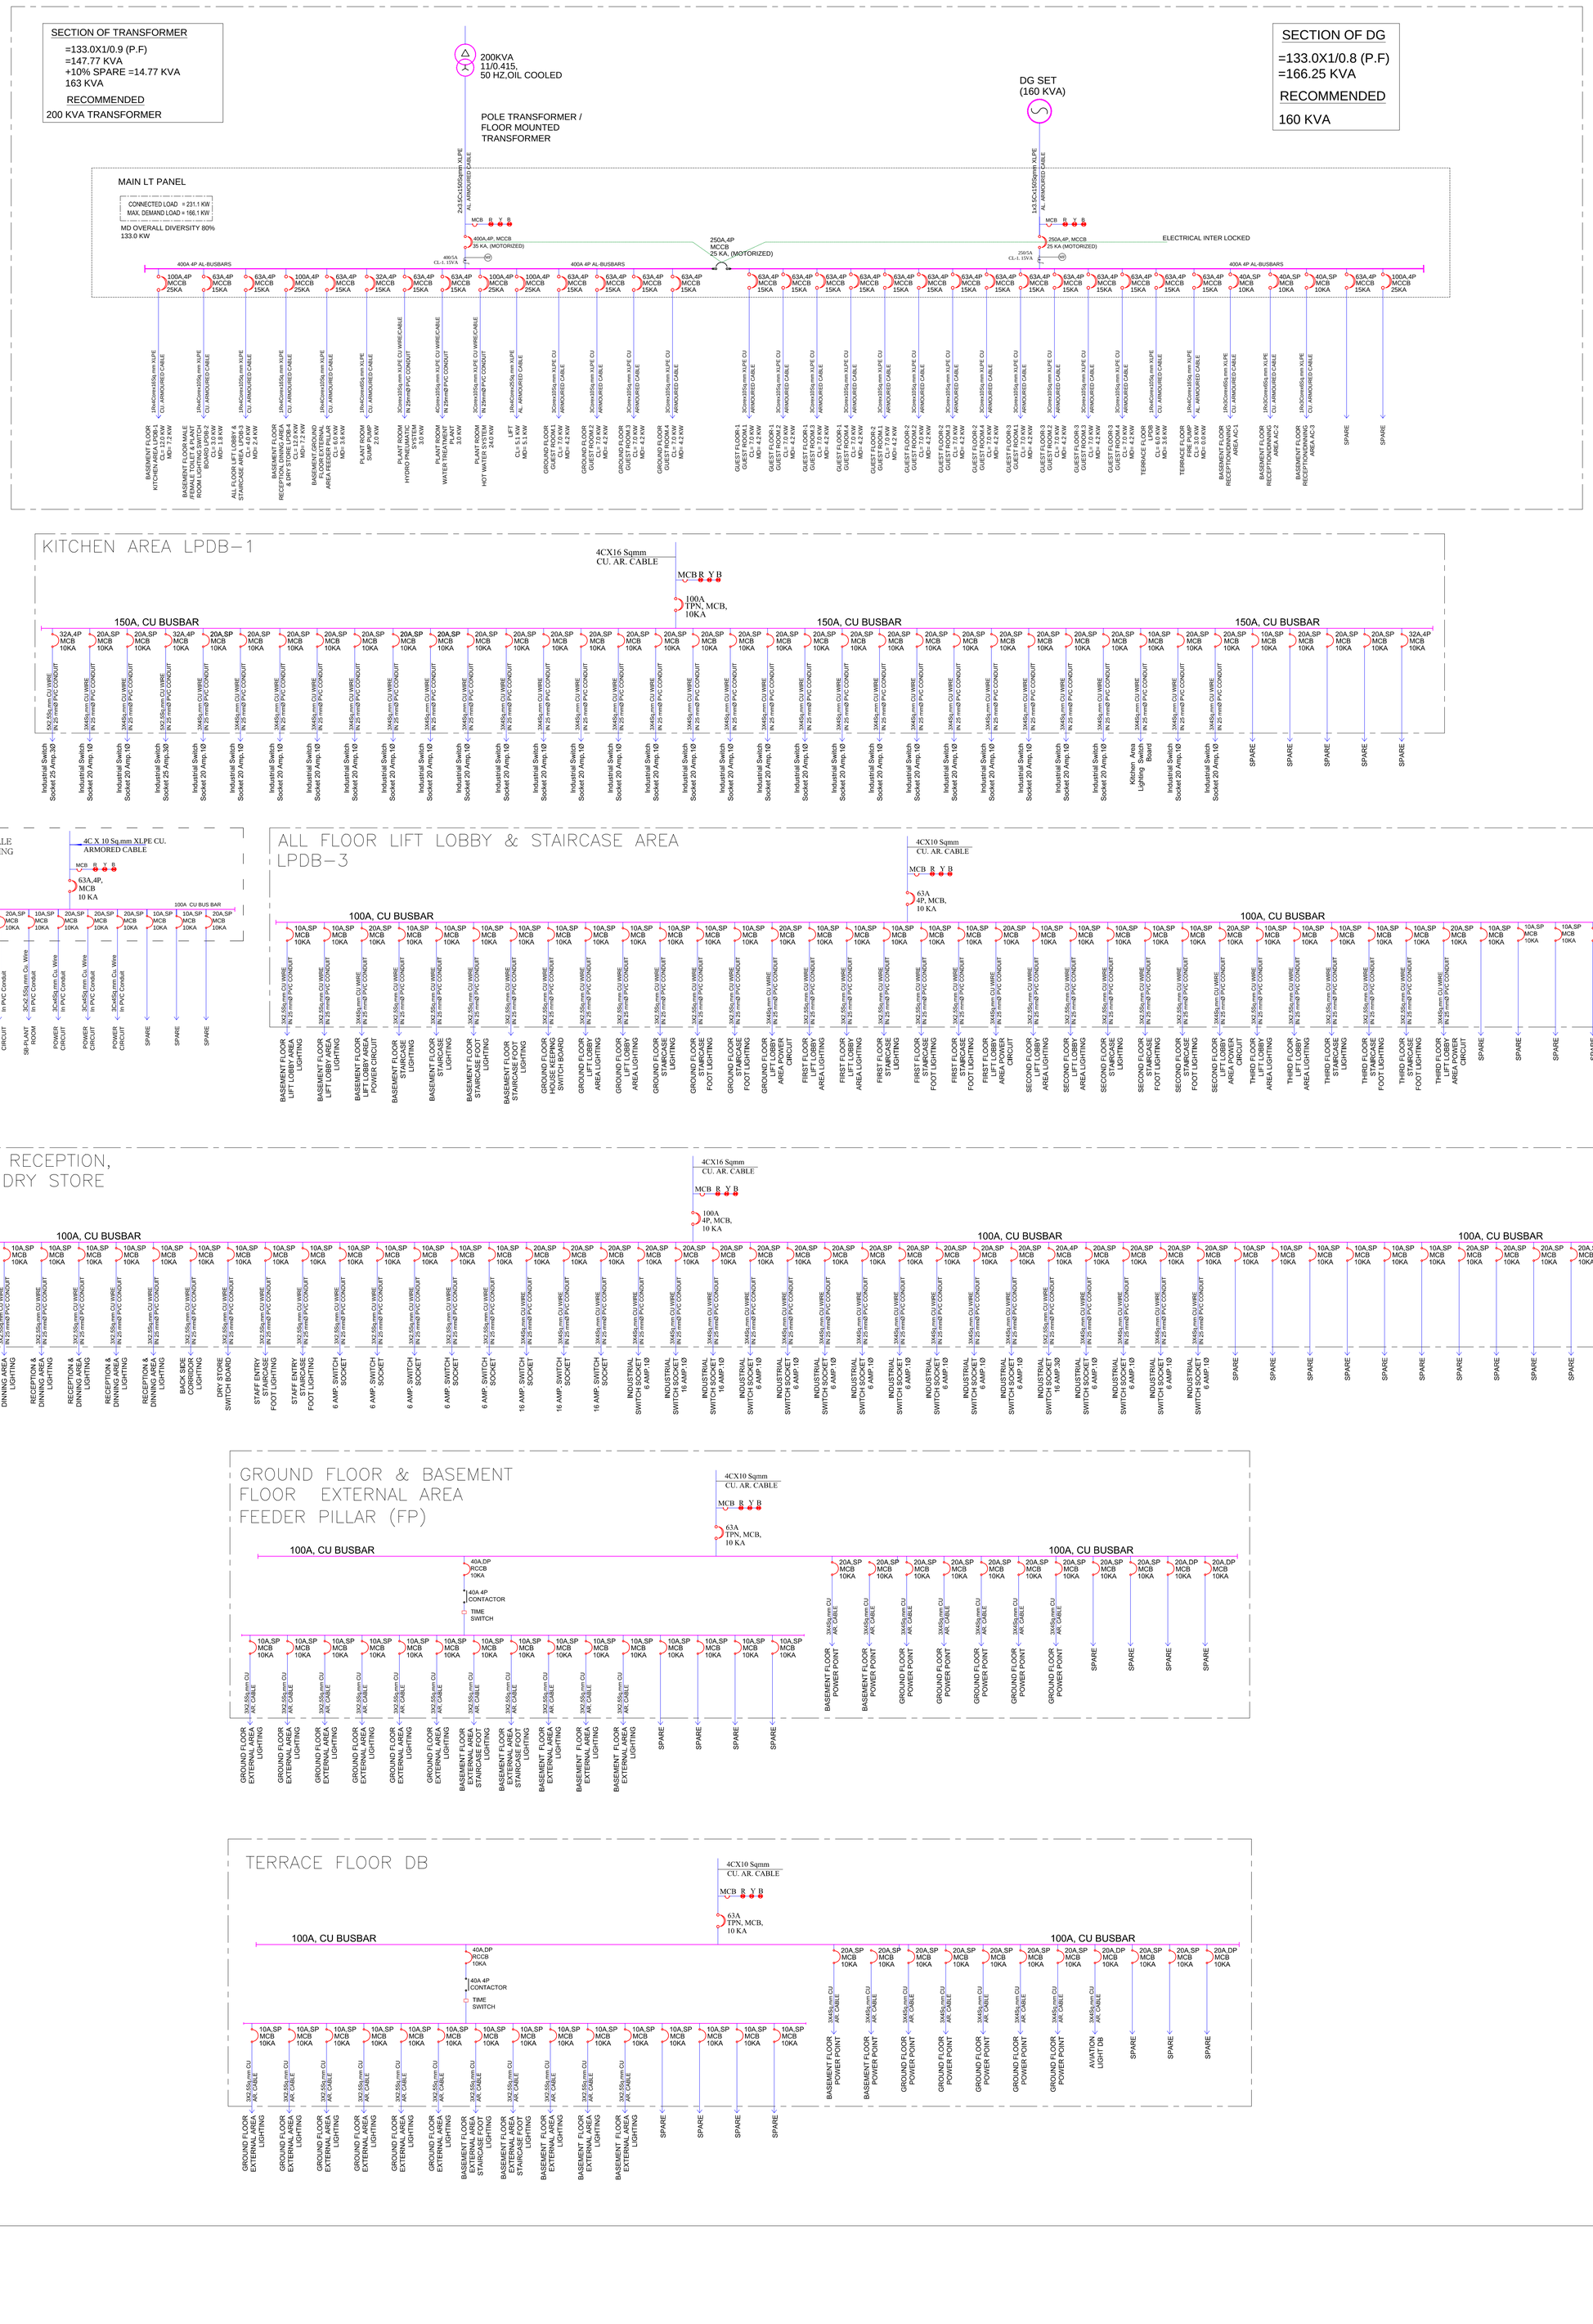

SAN ENGINEERS & CONSULTANTS
G-2, 10/55 CHITRAKOOT SCHEME, NEAR PRATAP STADIUM,
VAISHALI NAGAR,JAIPUR
+91-141-4026831
E mail: sanecpl@gmail.com

PROJECT NO:42

DRAWING NO:
NG/HCL/ELE.SCH/01

REVISION NO:01

11.04.2019

SCALE: N.T.S.

REVISED ELECTRICAL SCHEMATIC LAYOUTS OF ALL FLOOR

ARCHITECTS
NEERAV GUPTA
L-1, KRISHNA MARG, C- SCHEME,
JAIPUR (302001), RAJASTHAN.
PH.0141-2360825
E-Mail- architect_neeravgupta@yahoo.com

HOTEL CLARKS, JAIPUR