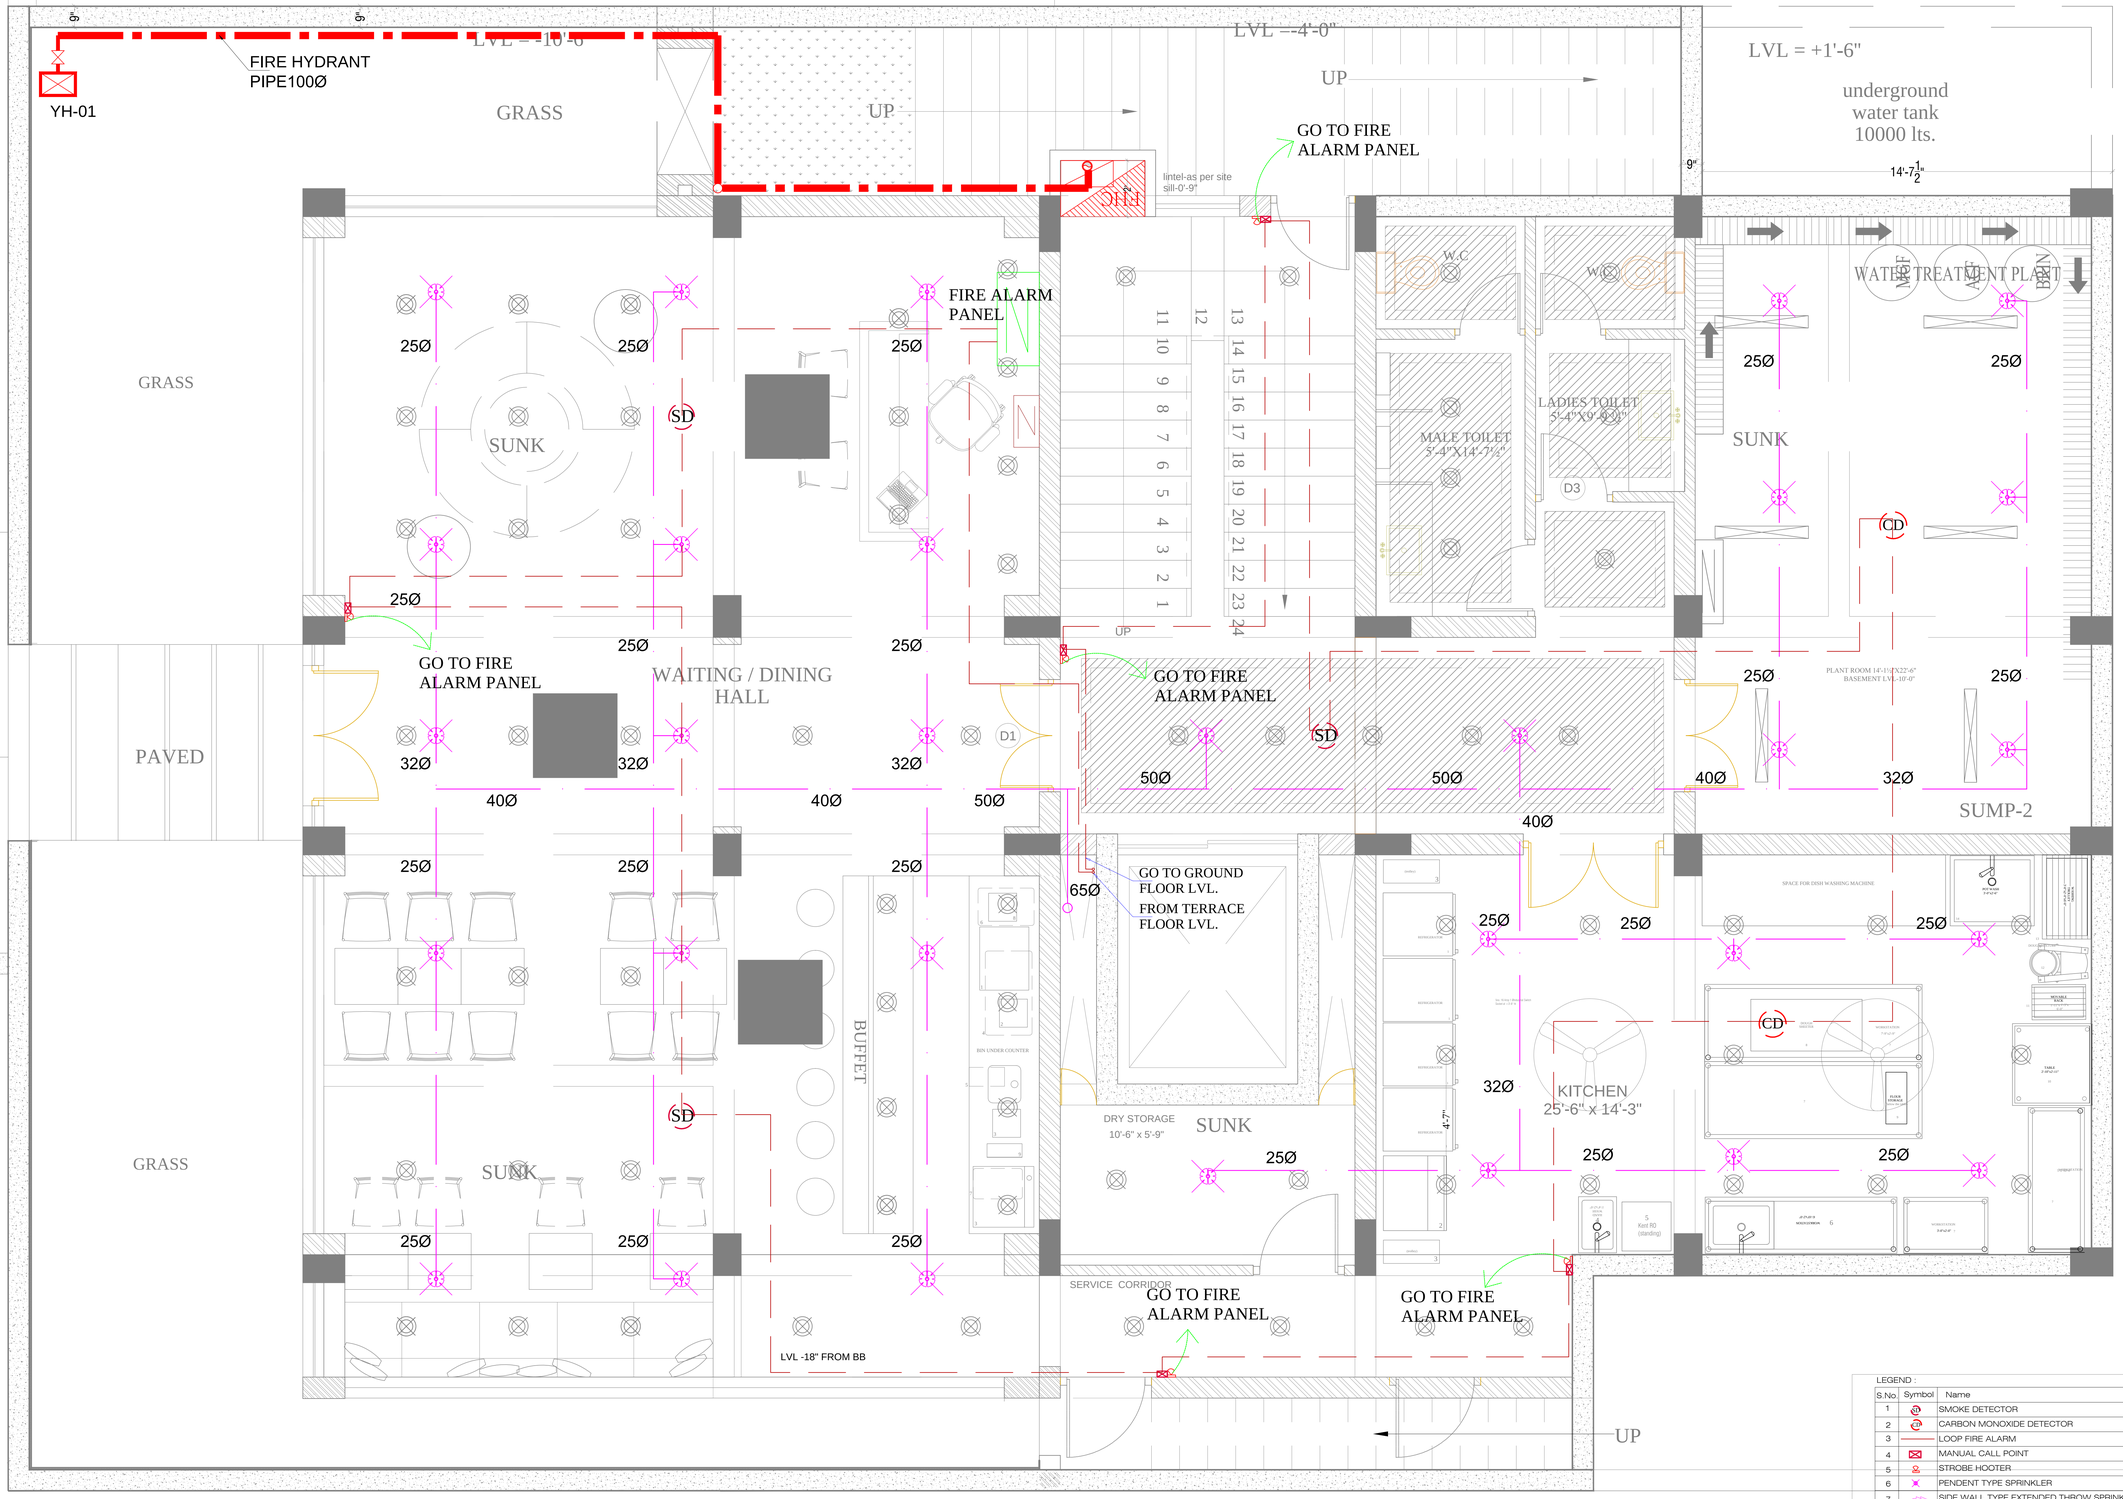

BASEMENT FLOOR

LEGEND :

S.No.	Symbol	Name
1	SD	SMOKE DETECTOR
2	CD	CARBON MONOXIDE DETECTOR
3		LOOP FIRE ALARM
4		MANUAL CALL POINT
5		STROBE HOOTER
6		PENDENT TYPE SPRINKLER
7		SIDE WALL TYPE EXTENDED THROW SPRINKLER
8		FIRE SPRINKLER PIPE
9		FIRE HOSE CABINET
10		YARD HYDRANT
11		FIRE HYDRANT PIPE
12		ACCESS POINT (AP)

HOTEL CLARKS,
JAIPUR

ARCHITECTS
NEERAV GUPTA
L-1, KRISHNA MARG, C- SCHEME,
JAIPUR (302001), RAJASTHAN.
PH.0141-2360825
E-Mail- architect_neeravgupta@yahoo.com

BASEMENT FIRE FIGHTING,
FIRE ALARM LOCATION
LAYOUT

SCALE: N.T.S.

PROJECT NO.42
DRAWING NO: NG/HCL/FFA/.02
REVISION NO:
10.04.2019

SAN ENGINEERS & CONSULTANTS
G-2, B/55 CHITRAGOT SCHEME, NEAR PRATAP STADIUM,
VAISHALI NAGAR,JAIPUR
+91-141-4020831
E mail: saneco@gmail.com