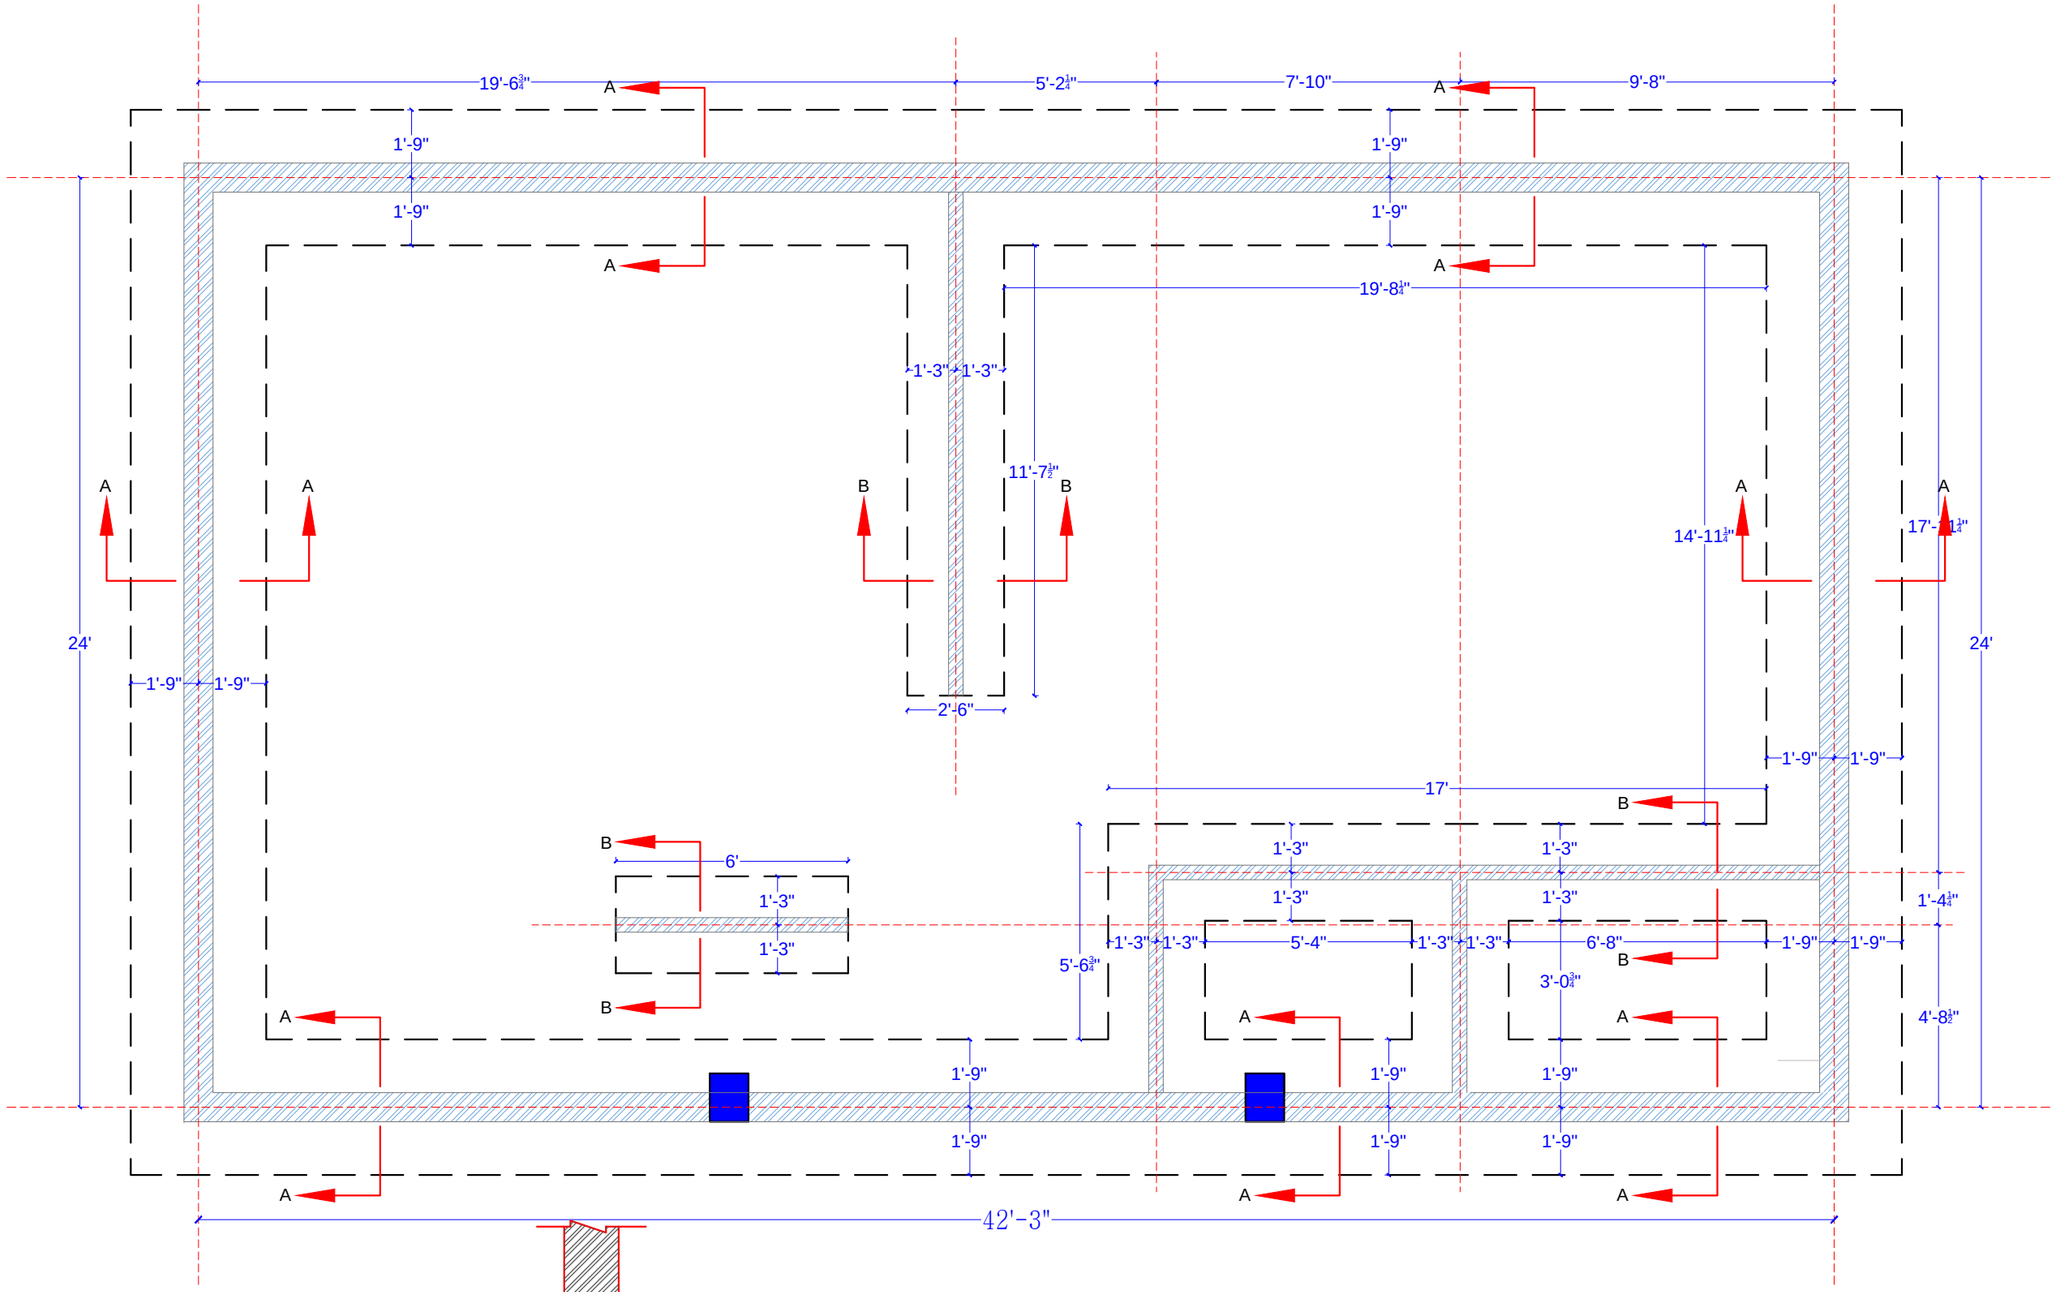

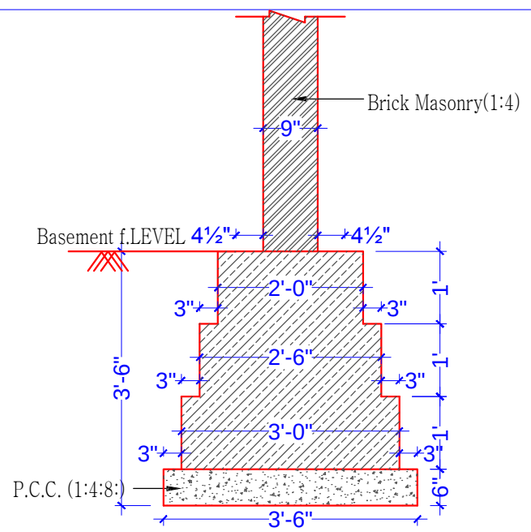

SECTION A-A 9" th. Wall Section

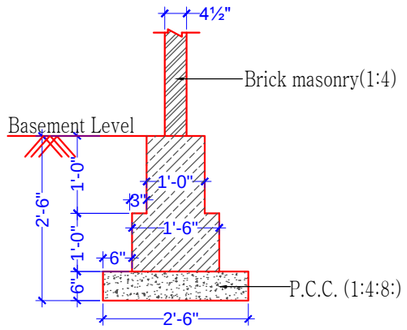

4½" th. WALL SECTION
AT BASEMENT FLOOR LVL.

SECTION B-B

ARCHITECT:
NEERAV GUPTA
CA/2009/44766
L-1, KRISHNA MARG, C- SCHEME,
JAIPUR (302001), RAJASTHAN.
PH.0141-2360825
E-Mail-architect_neeravgupta@yahoo.com

PROJECT:
MIDWAY RAJASTHAN

CLIENT:

DRAWING TITLE :
KITCHEN TRENCH PLAN

DRAWN BY:	SCALE:	DATE:
RAHUL	N.T.S	26-4-2018
CHECKED BY:	DRAWING NO.A1	
NEERAV		

NOTE:
THE COPYRIGHT AND PROPERTY OF THIS DESIGN AND DRAWING BELONGS TO RAVI KUMAR GUPTA GUPTA. IT MUST NOT BE COPIED OR REPRODUCED IN ANY MANNER WITHOUT THEIR WRITTEN CONSENT. A LEGAL ACTION AS PER LAW MAY BE INITIATED AGAINST THE OFFENDER.