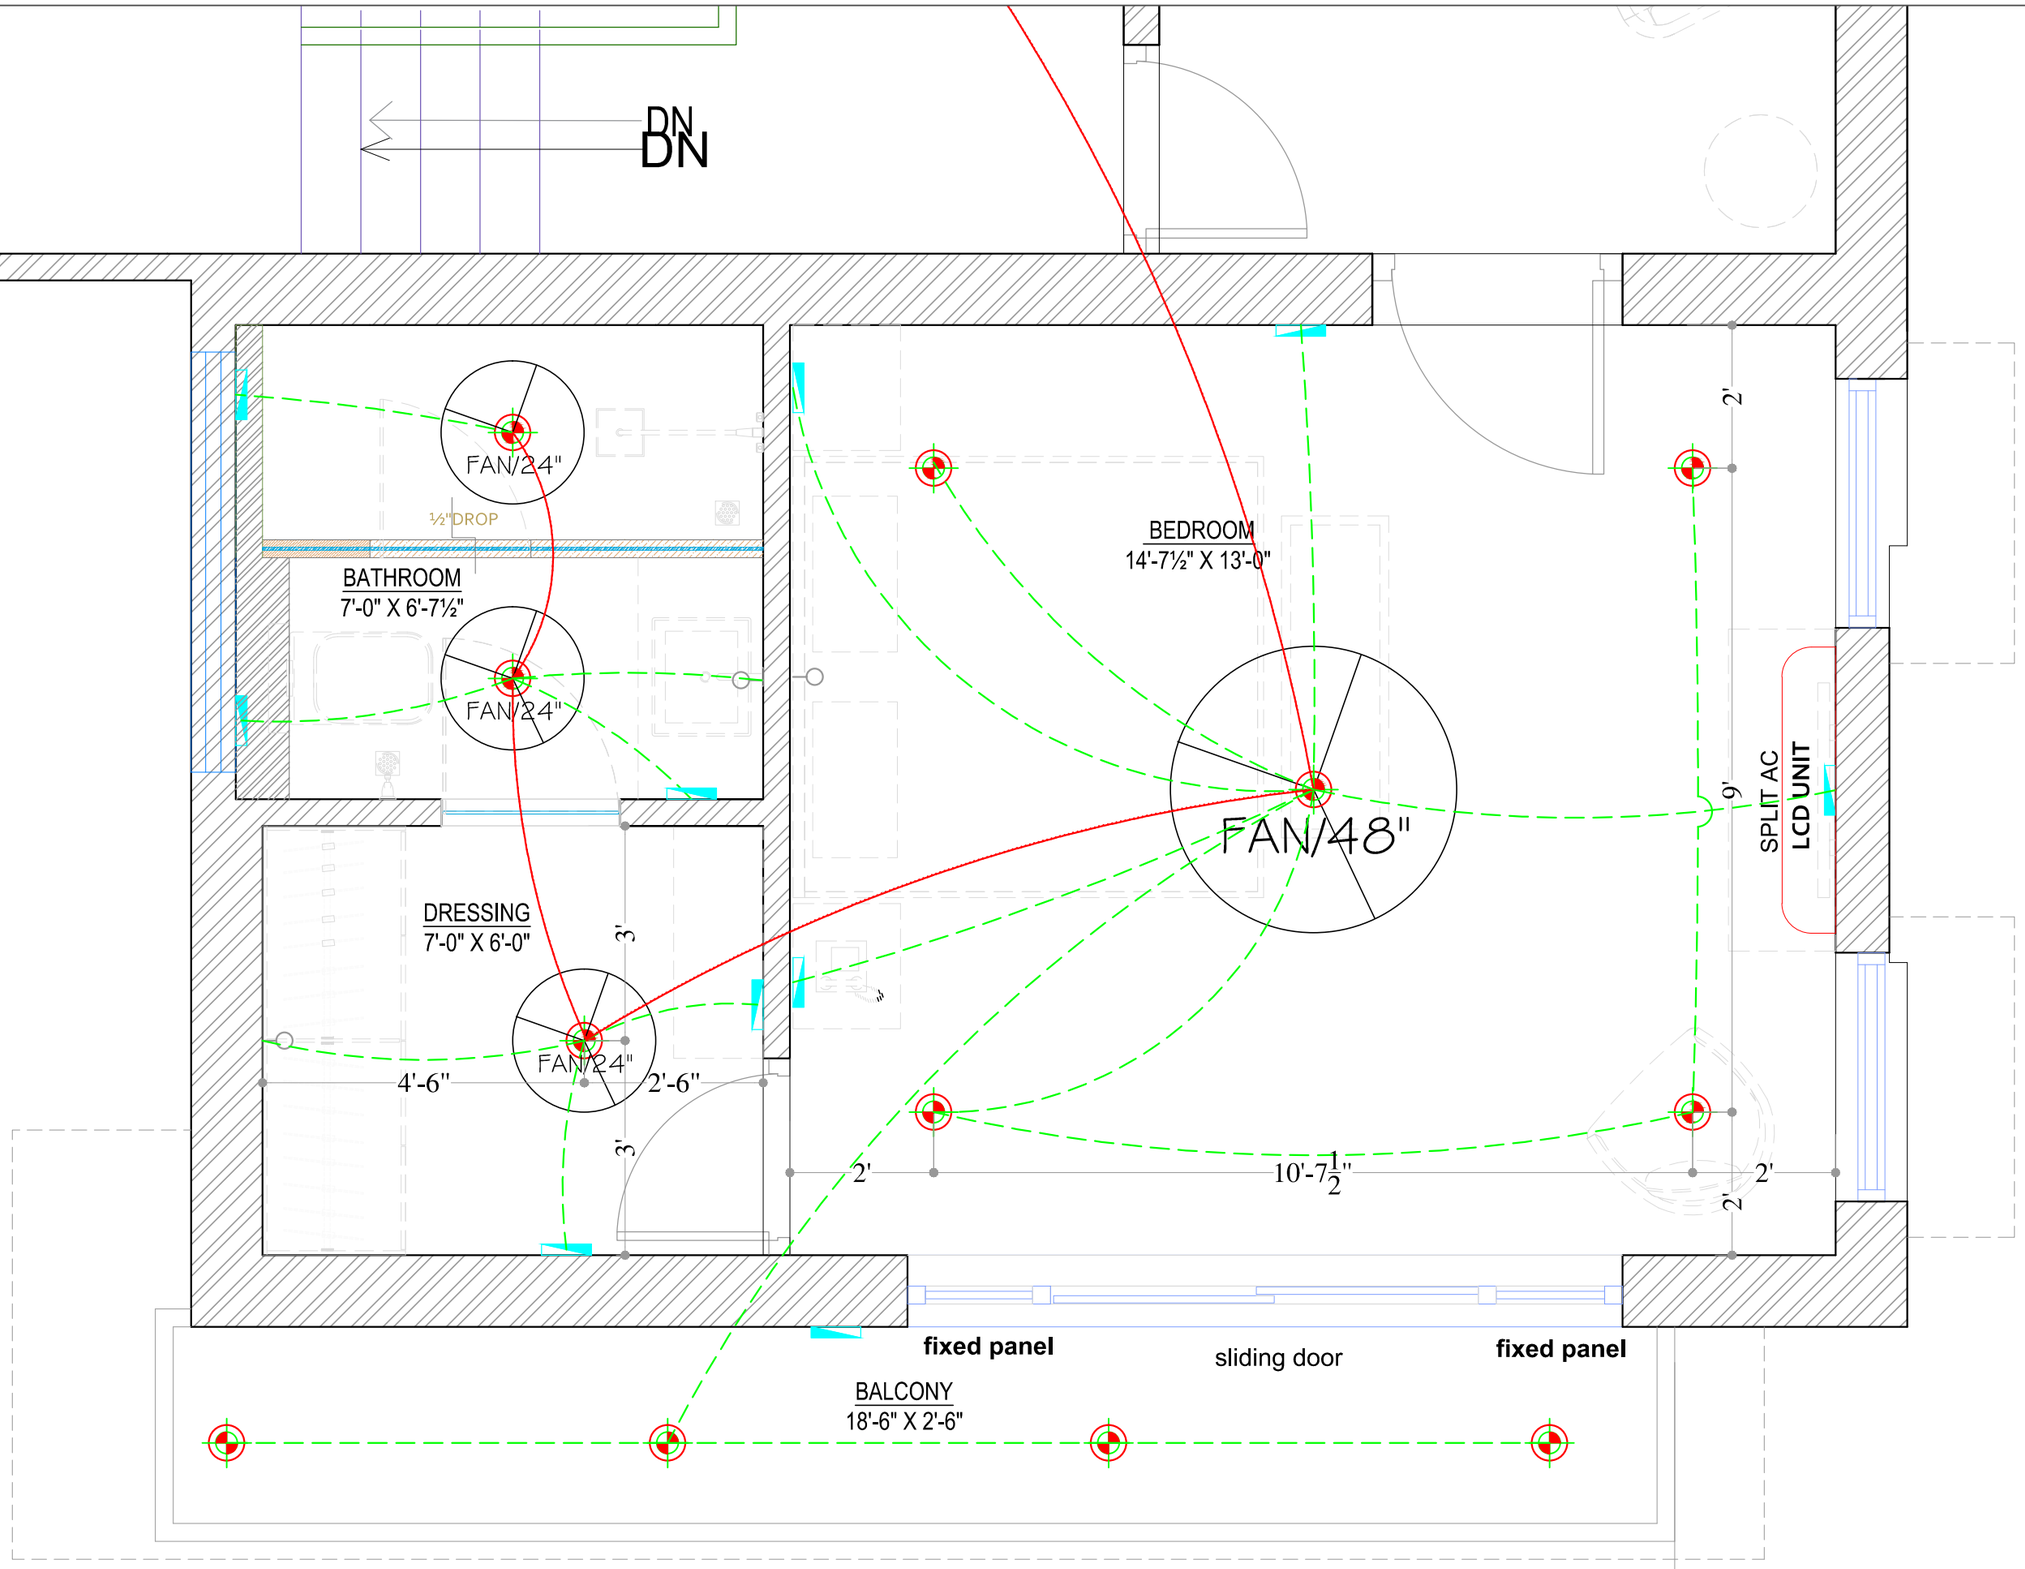

PRINTED ON..
25.04.2018

01. All dimensions are in MM unless otherwise specified.

02. Do not scale the drawing, if in doubt please inform.

CHECKED BY: AR. CHANDRAPAL SINGH

DRAWN BY: YUSUF ALI

REVISIONS

REV.	DATE	BY		CHKD	APP

N

CONSULTANTS :

GAJDHAR ASSOCIATES
D-172, KEWAT MARG,
HANUMAN NAGAR,
VAISHALI NAGAR
JAIPUR
CONTACT: 09571595155

PROJECT : SADHNA JI RESIDENCE

DRAWING TITLE : FIRST FLOOR WALL CONDUIT PLAN

CLIENT : SADHNA JI

Issue Record	Approved for Issue
As Built	
For Construction	
Intermediate stage	
Preliminary stage	
Conceptual stage	