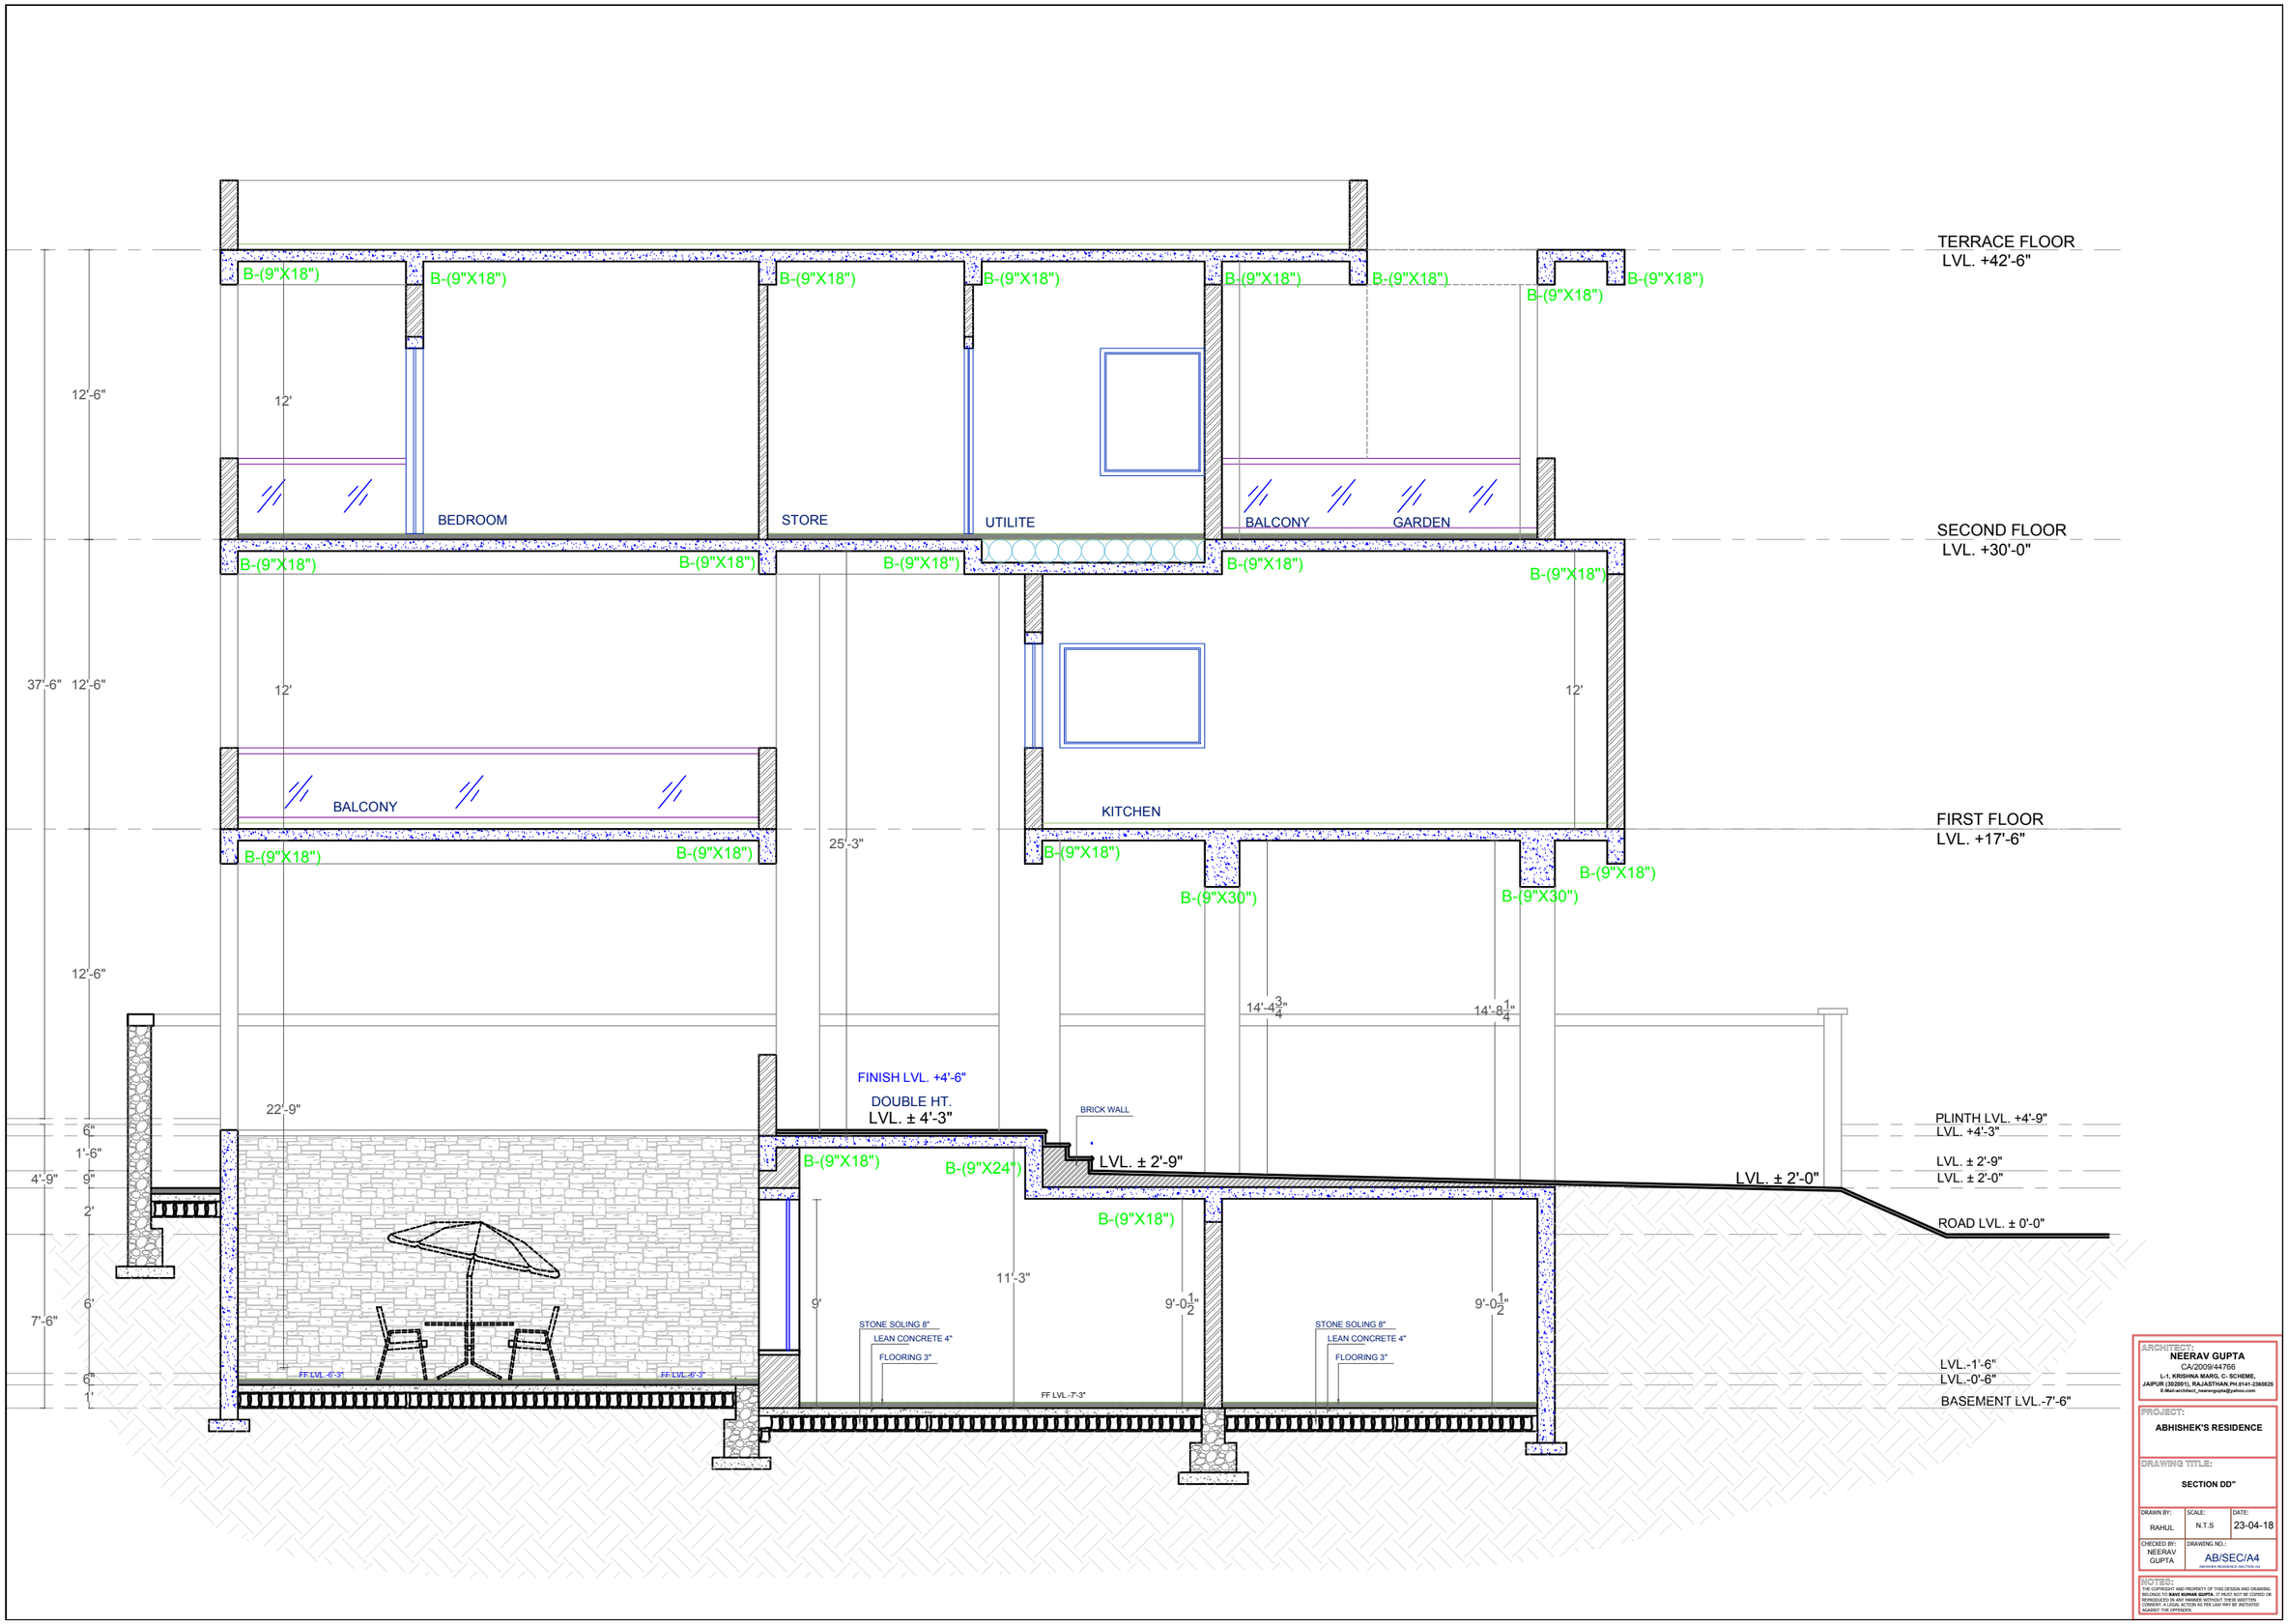

ARCHITECT:
NEERAV GUPTA
CA/2009/44766
L-1, KRISHNA MARG, C- SCHEME,
JAIPUR (302001), RAJASTHAN,PH.0141-2360825
E-Mail:architect_neeravgupta@yahoo.com

PROJECT:
ABHISHEK'S RESIDENCE

DRAWING TITLE:
SECTION DD"

DRAWN BY:	SCALE:	DATE:
RAHUL	N.T.S	23-04-18
CHECKED BY: NEERAV GUPTA	DRAWING NO.: AB/SEC/A4 (ABHISHEK RESIDENCE SECTION A4)	

NOTES:
THE COPYRIGHT AND PROPERTY OF THIS DESIGN AND DRAWING BELONGS TO **RAVI KUMAR GUPTA**. IT MUST NOT BE COPIED OR REPRODUCED IN ANY FORM WITHOUT THE WRITTEN CONSENT. A LEGAL ACTION AS PER LAW MAY BE INSTITUTED AGAINST THE OFFENDER.