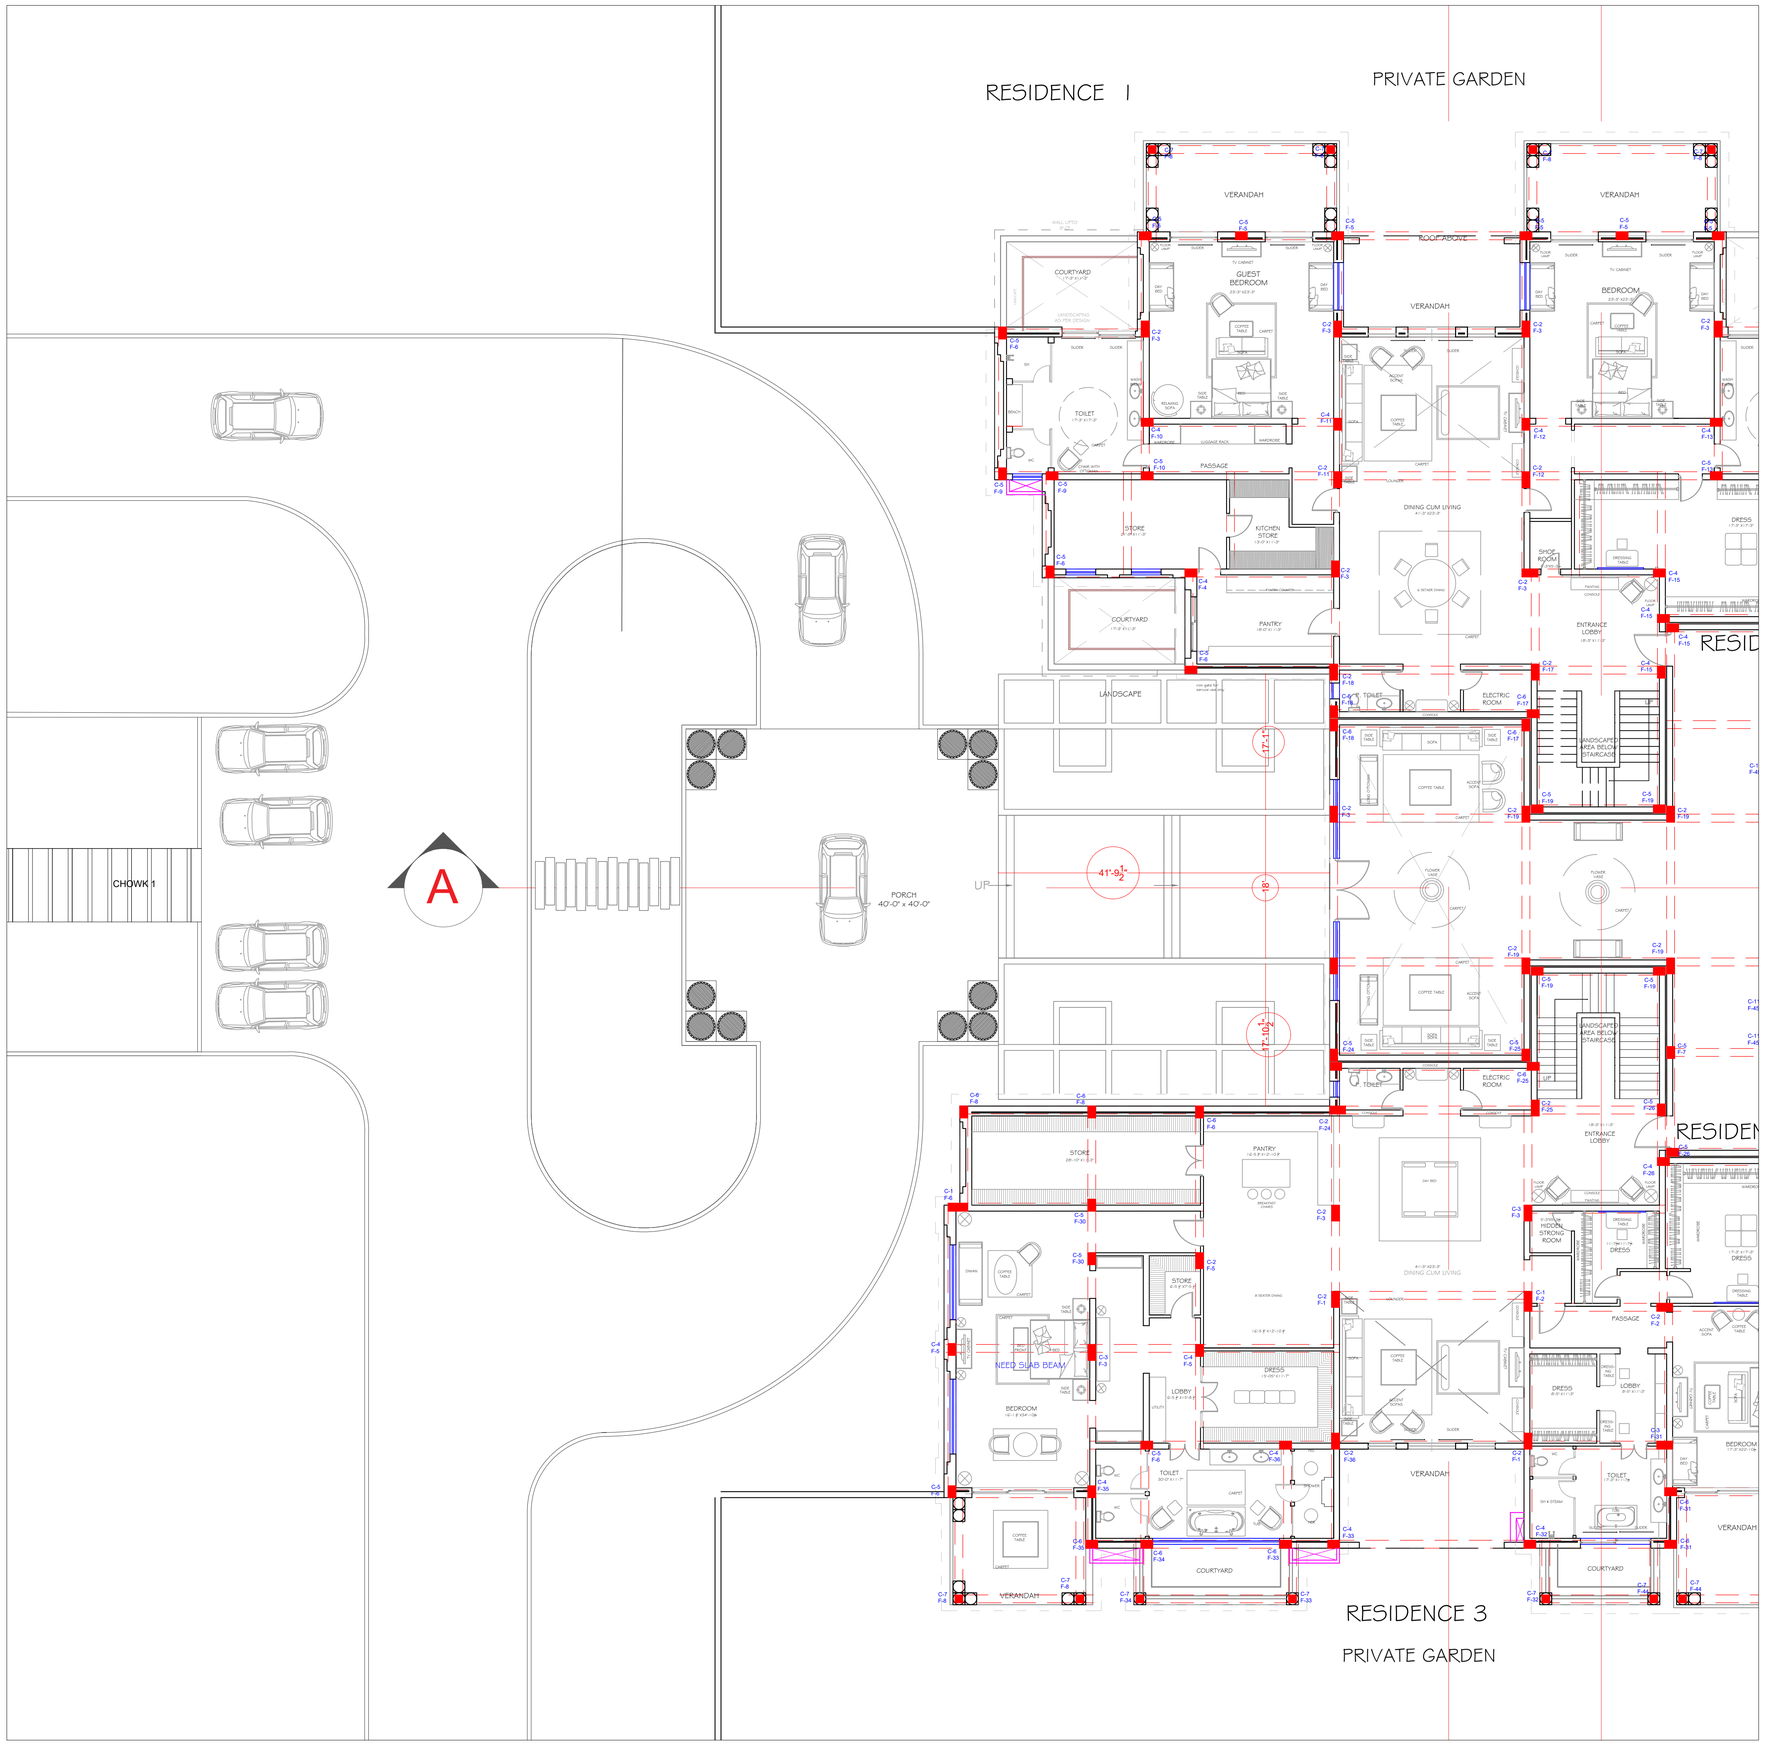
RESIDENCE I
PRIVATE GARDEN
VERANDAH
GUEST BEDROOM
BEDROOM
COURTYARD
TOILET
PASSAGE
STORE
KITCHEN STORE
PANTRY
DINING CUM LIVING
SHOE ROOM
DRESS
ENTRANCE LOBBY
LANDSCAPE
ELECTRIC ROOM
LANDSCAPED AREA BELOW STAIRCASE
CHOWK 1
A
PORCH
40'-0" x 40'-0"
UP
41'-9½"
RESIDENCE 3
PRIVATE GARDEN
NEED SLAB BEAM
HIDDEN STRONG ROOM
LOBBY