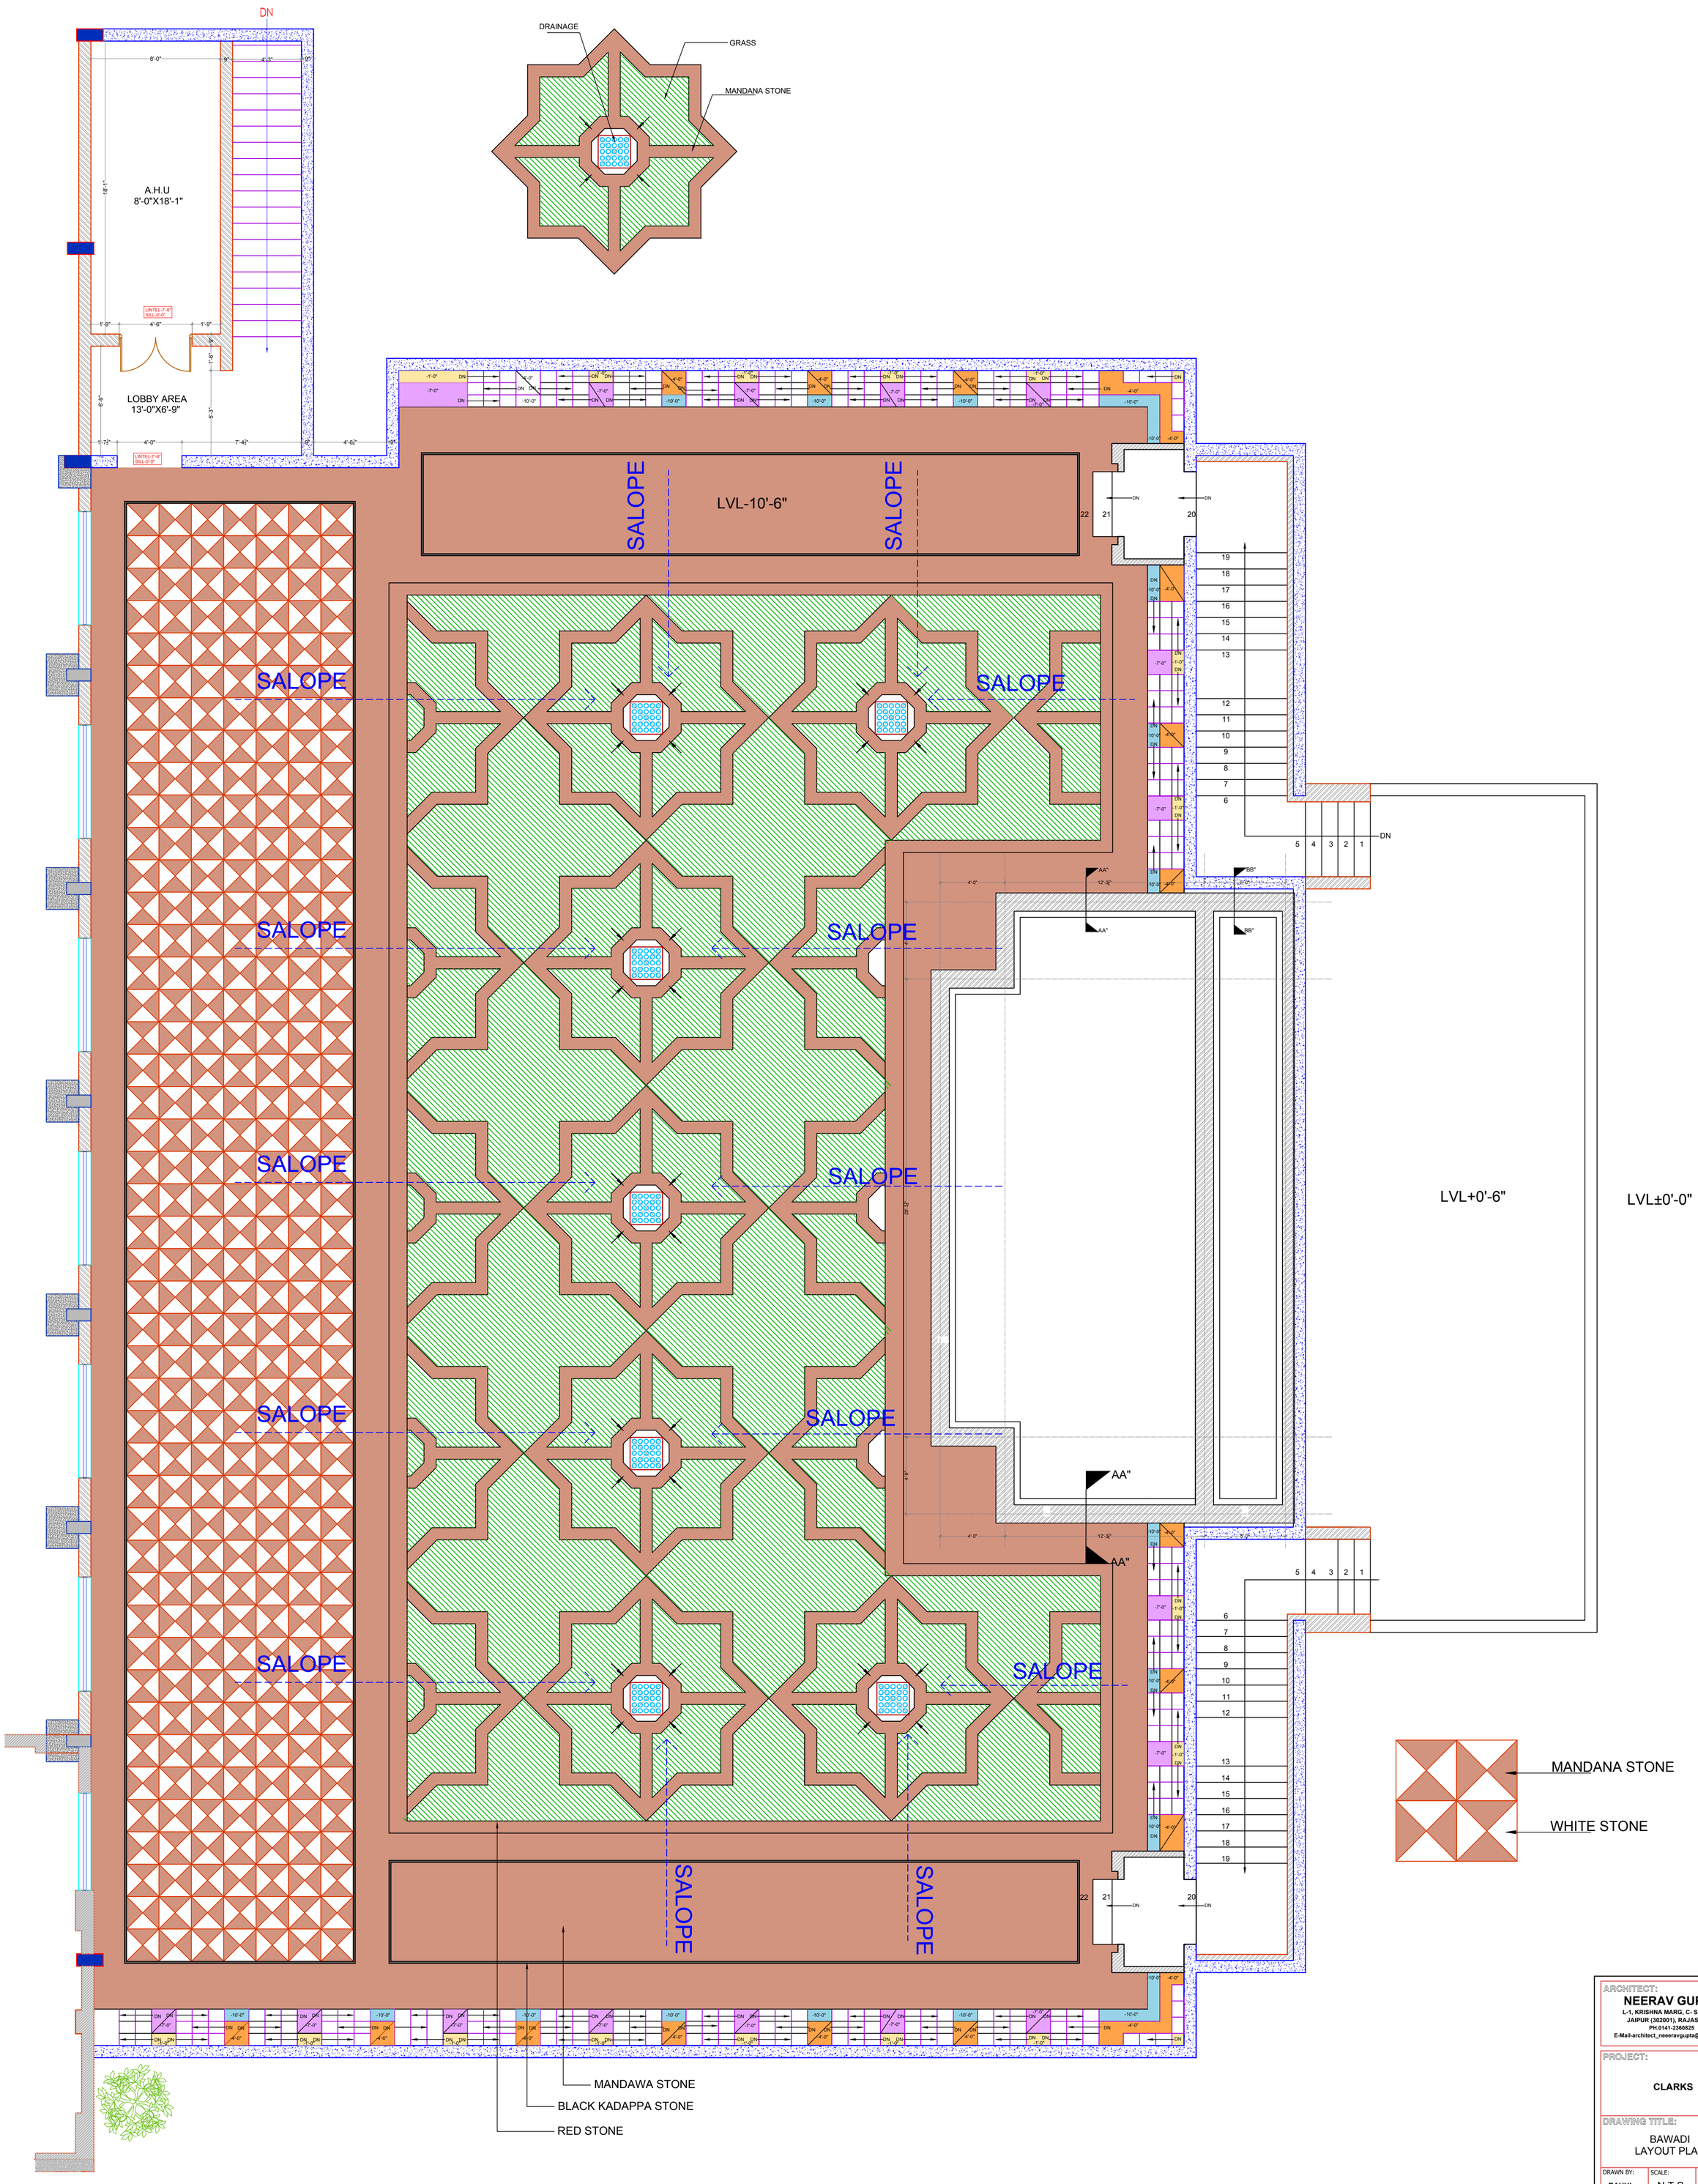

ARCHITECT:
NEERAV GUPTA
L-1, KRISHNA MARG, C- SCHEME,
JAIPUR (302001), RAJASTHAN.
PH.0141-2360825
E-Mail-architect_neeeravgupta@yahoo.com

PROJECT:
CLARKS

DRAWING TITLE:
BAWADI
LAYOUT PLAN

DRAWN BY:	SCALE:	DATE:
RAHUL	N.T.S.	10-03-2019
CHECKED BY: NEERAV GUPTA	NORTH :-	SHEET-25

NOTES:

THE COPYRIGHT AND PROPERTY OF THIS DESIGN AND DRAWING BELONGS TO **NEERAV GUPTA**. IT MUST NOT BE COPIED OR REPRODUCED IN ANY MANNER WITHOUT THEIR WRITTEN CONSENT. A LEGAL ACTION AS PER LAW MAY BE INITIATED AGAINST THE OFFENDER.