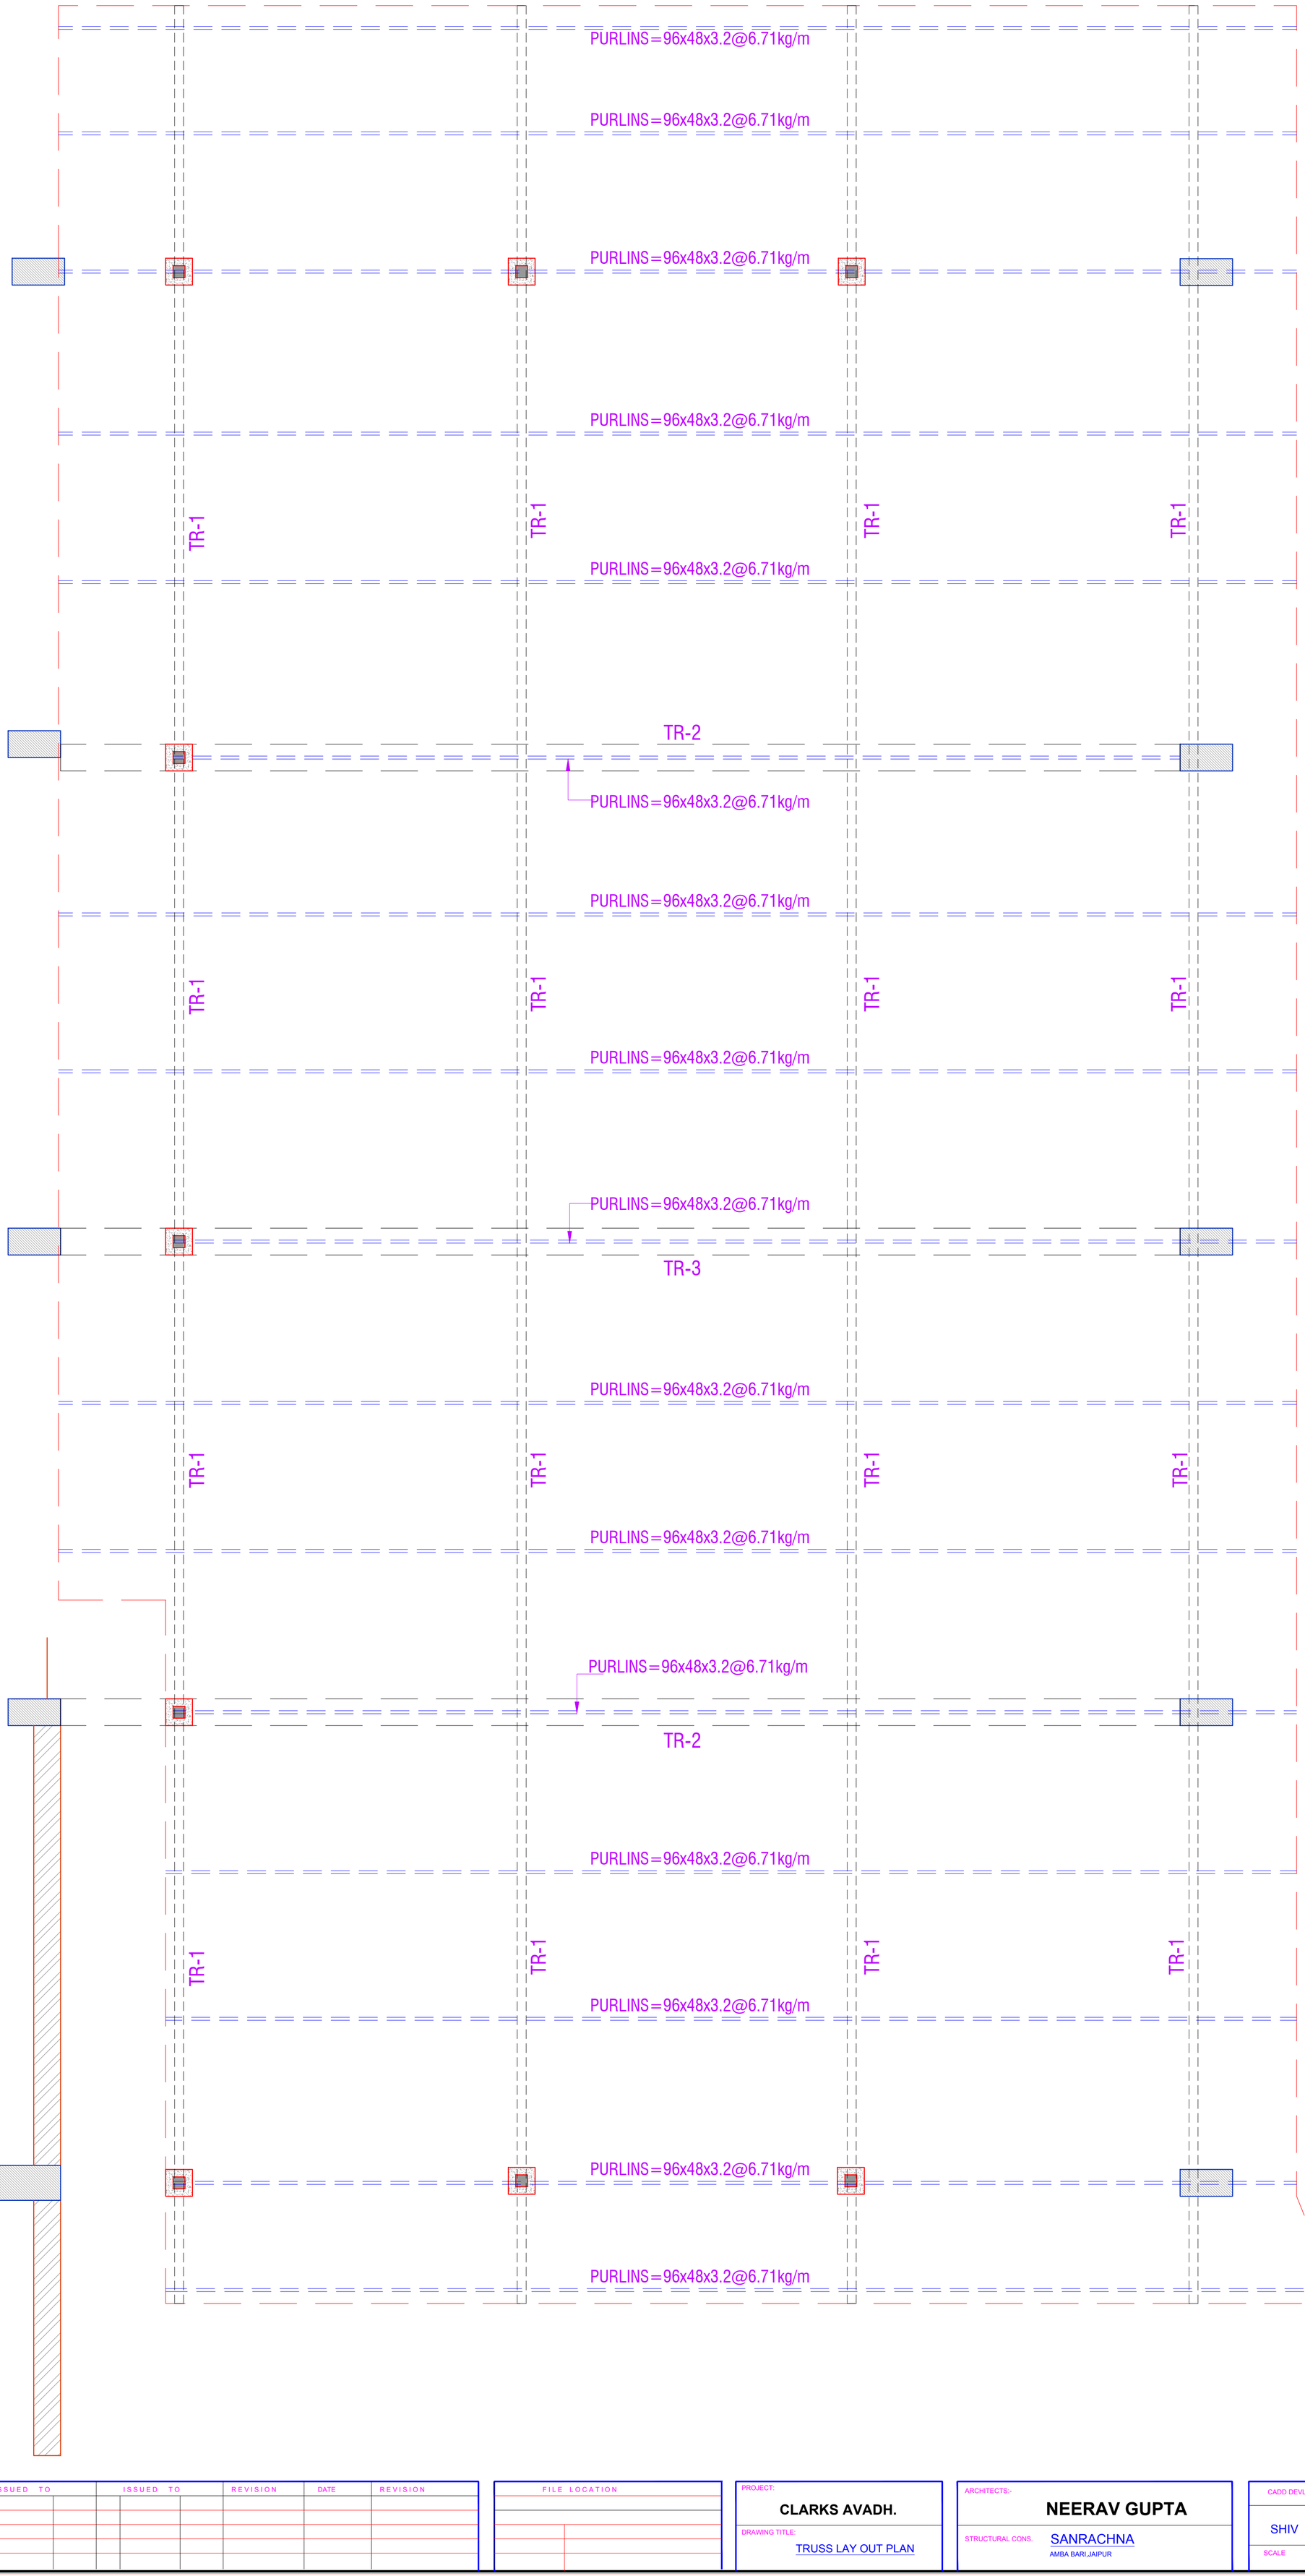

ISSUED TO	ISSUED TO	ISSUED TO	REVISION	DATE	REVISION

FILE LOCATION

PROJECT: **CLARKS AVADH.**

DRAWING TITLE: TRUSS LAY OUT PLAN

ARCHITECTS:- **NEERAV GUPTA**

STRUCTURAL CONS. SANRACHNA
AMBA BARI,JAIPUR

CADD DEVLOPED.	DRAWING. NO.	DATE:
SHIV		30/01/2019
SCALE		