SITE PLAN

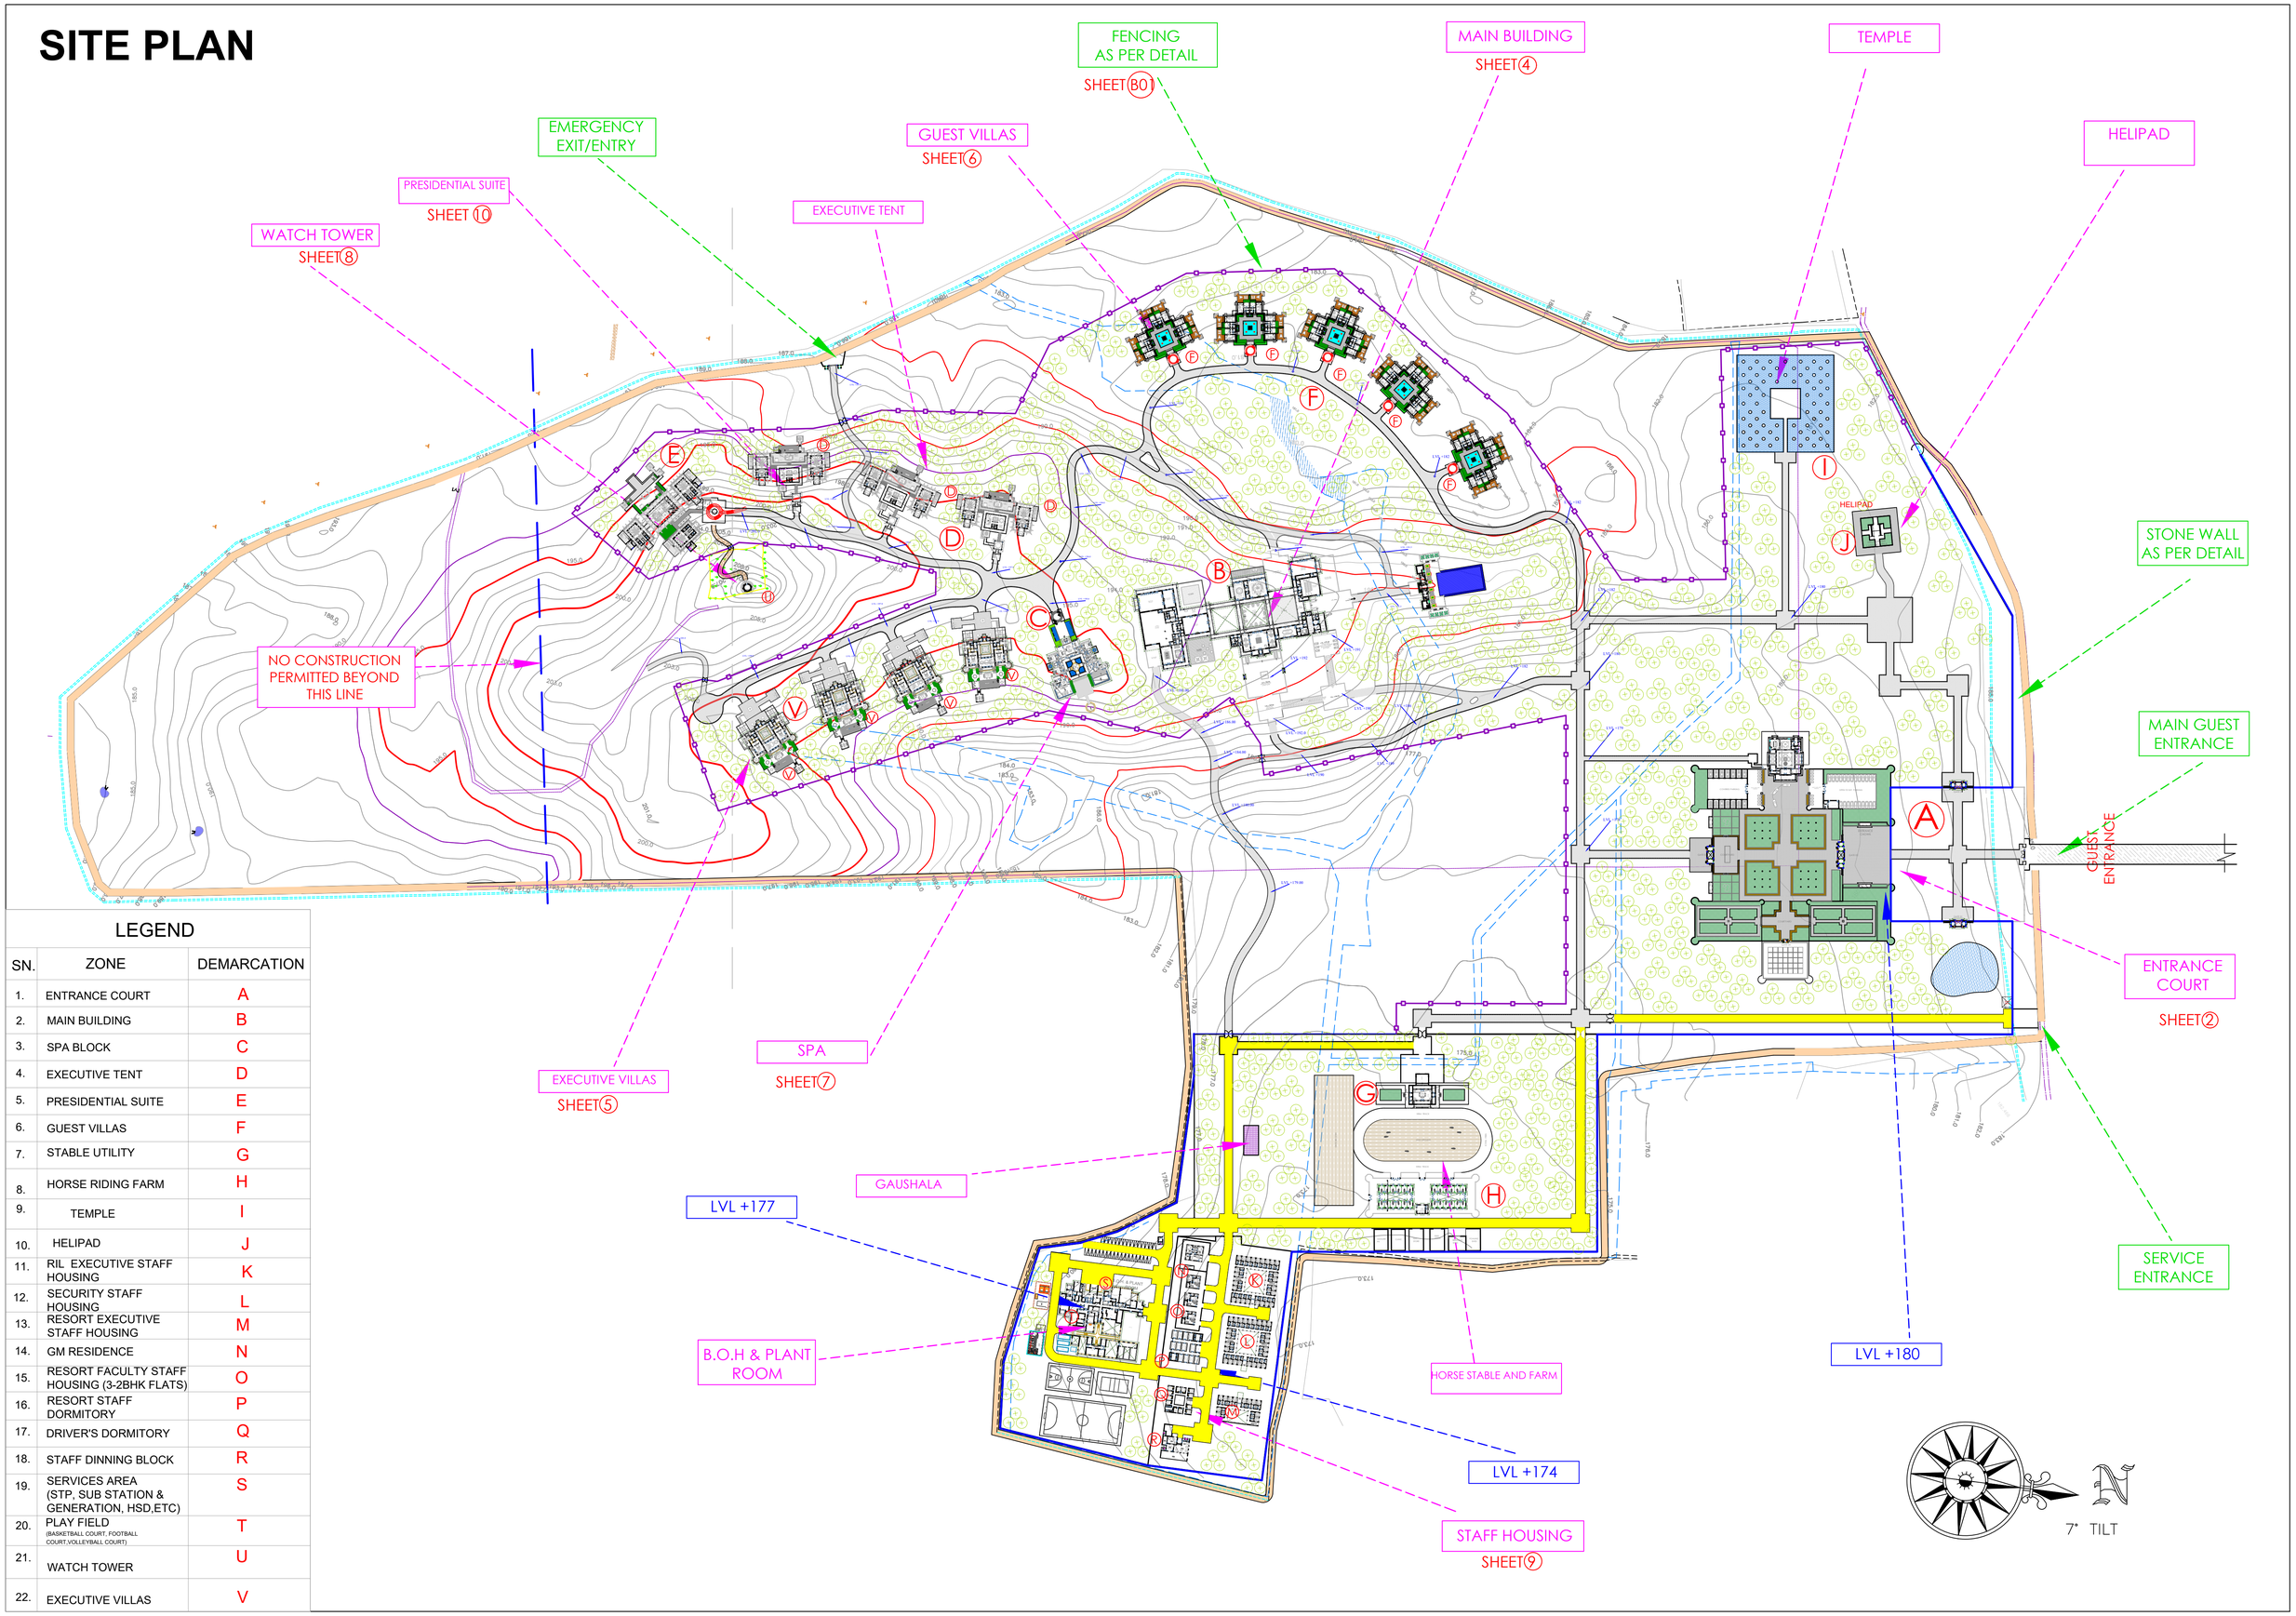

LEGEND

SN.	ZONE	DEMARCATION
1.	ENTRANCE COURT	A
2.	MAIN BUILDING	B
3.	SPA BLOCK	C
4.	EXECUTIVE TENT	D
5.	PRESIDENTIAL SUITE	E
6.	GUEST VILLAS	F
7.	STABLE UTILITY	G
8.	HORSE RIDING FARM	H
9.	TEMPLE	I
10.	HELIPAD	J
11.	RIL EXECUTIVE STAFF HOUSING	K
12.	SECURITY STAFF HOUSING	L
13.	RESORT EXECUTIVE STAFF HOUSING	M
14.	GM RESIDENCE	N
15.	RESORT FACULTY STAFF HOUSING (3-2BHK FLATS)	O
16.	RESORT STAFF DORMITORY	P
17.	DRIVER'S DORMITORY	Q
18.	STAFF DINNING BLOCK	R
19.	SERVICES AREA (STP, SUB STATION & GENERATION, HSD,ETC)	S
20.	PLAY FIELD (BASKETBALL COURT, FOOTBALL COURT,VOLLEYBALL COURT)	T
21.	WATCH TOWER	U
22.	EXECUTIVE VILLAS	V