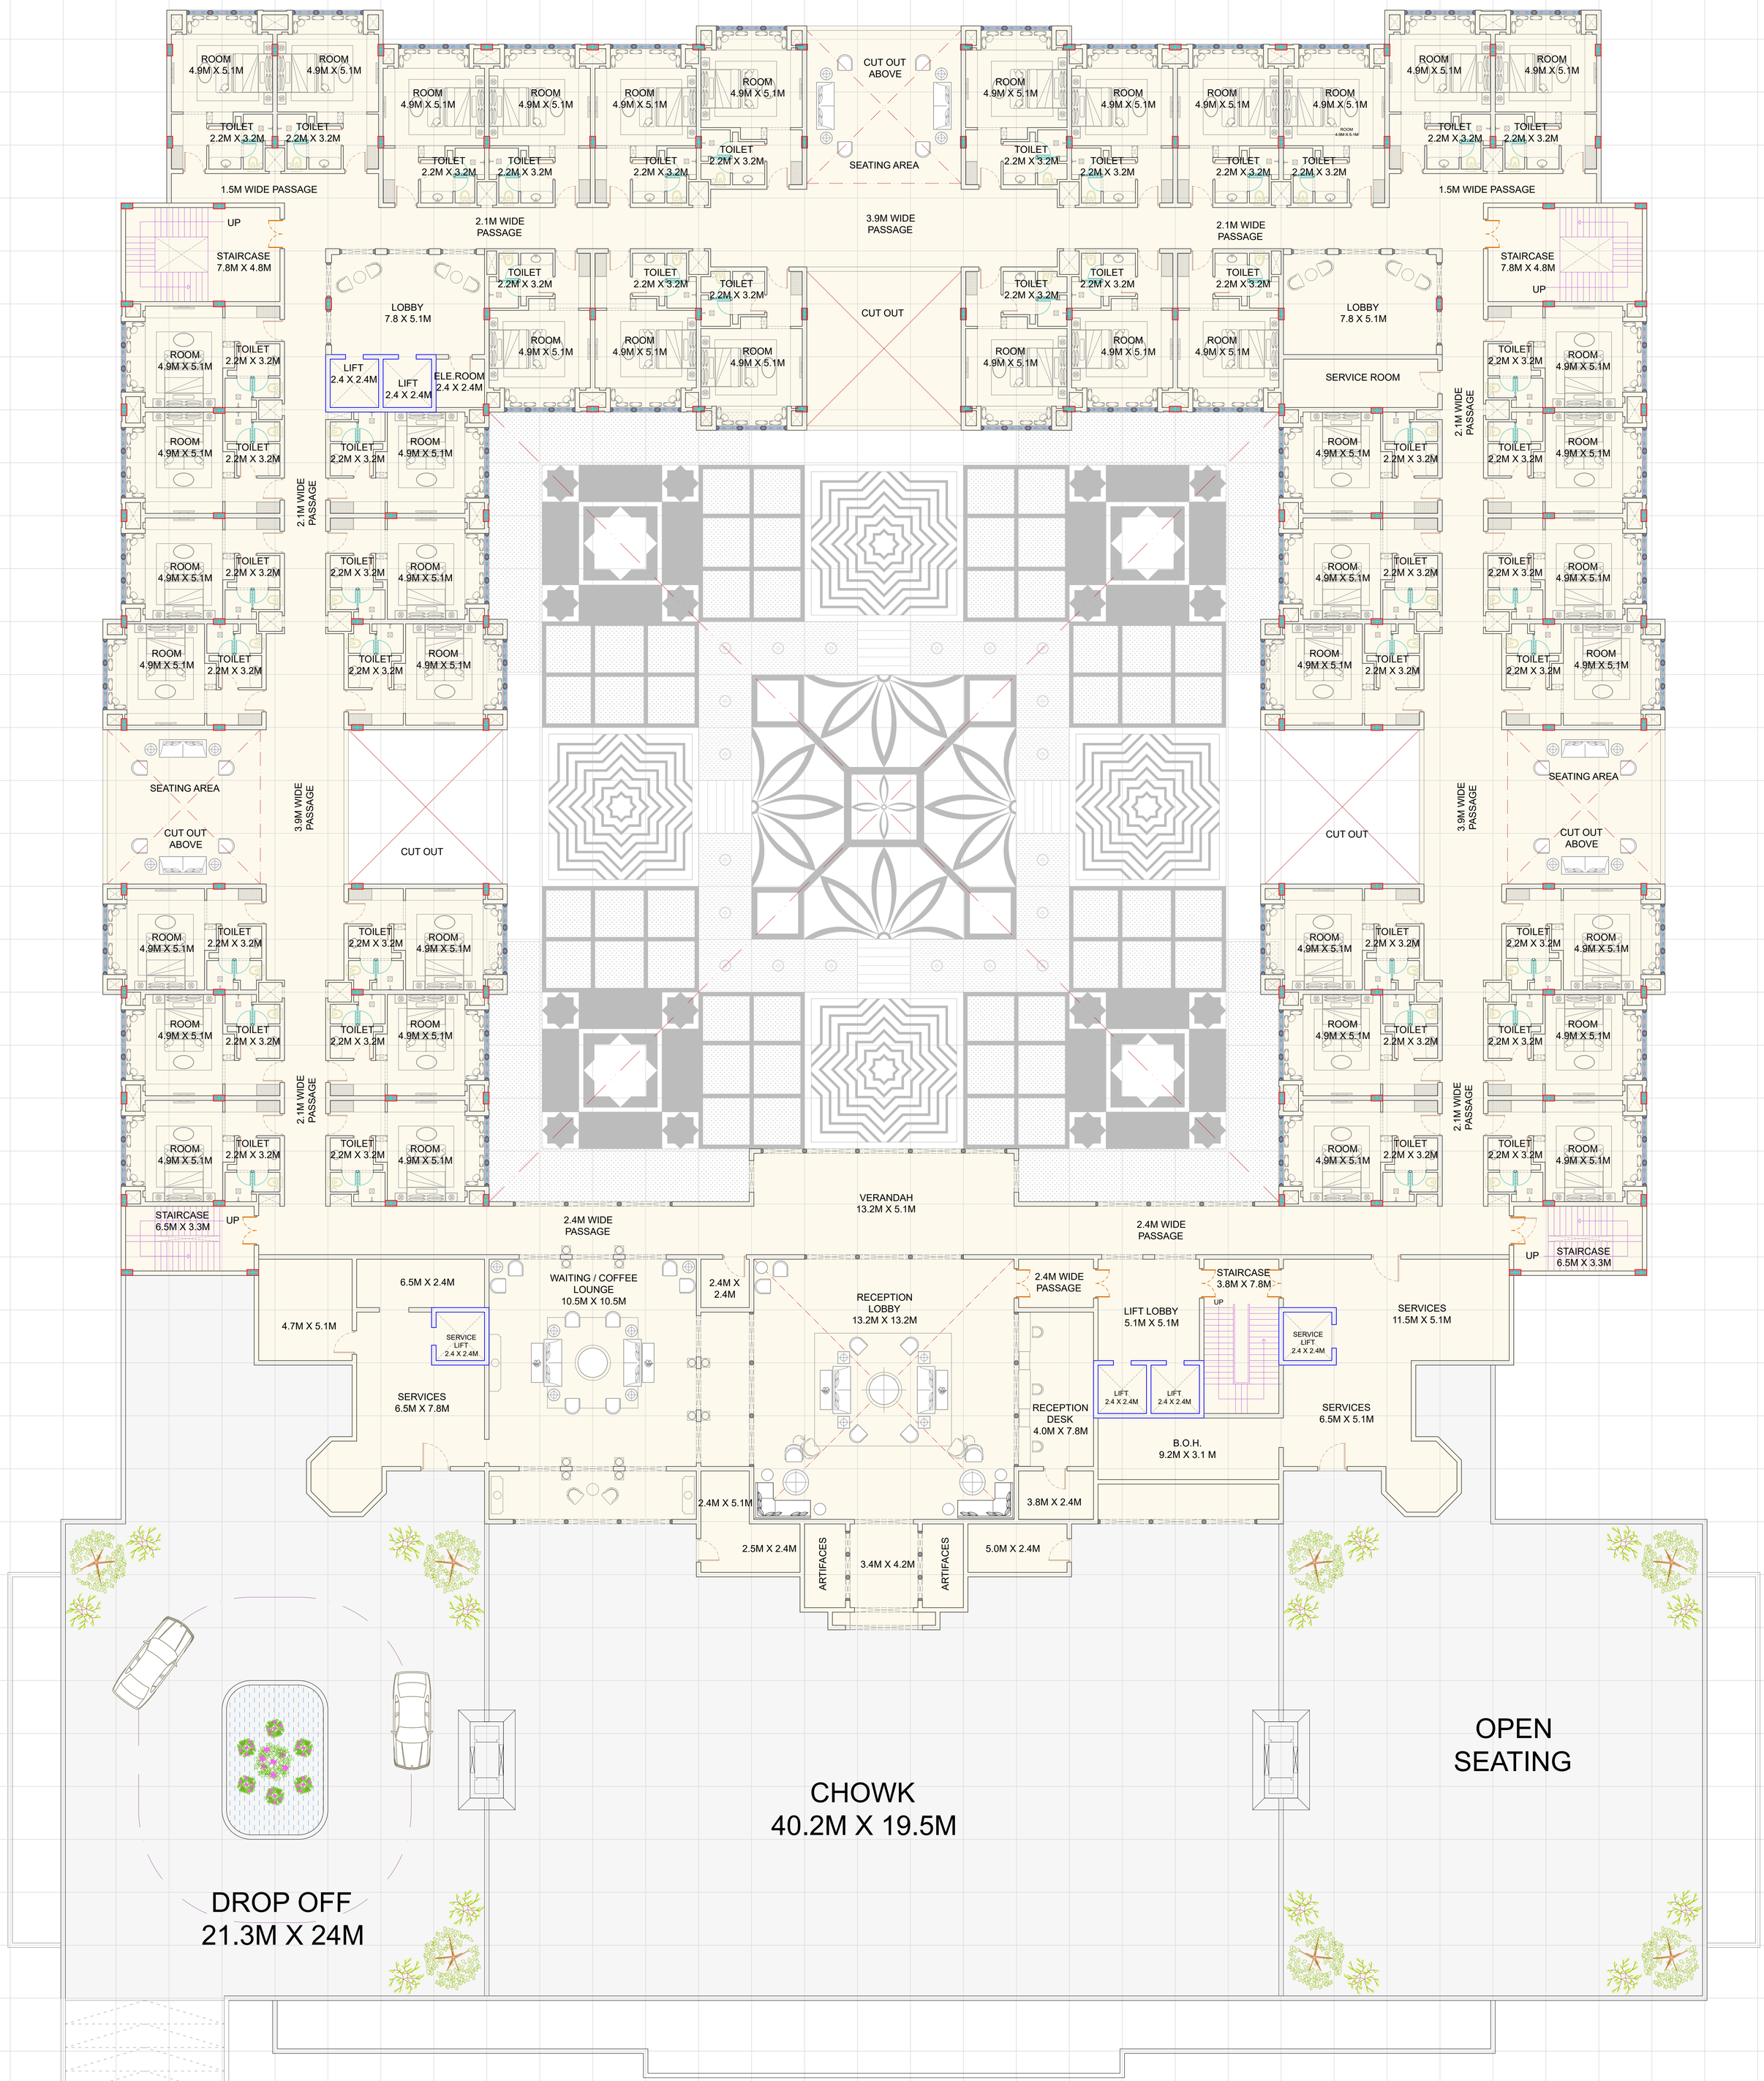

ADVANCE COPY

ARCHITECT:

RAVI KUMAR GUPTA

CA/83/7739

L-1, KRISHNA MARG, C- SCHEME, JAIPUR (302001), RAJASTHAN.

PH.0141-2360825 E-Mail-ravigupta_15@yahoo.com

PROJECT:

PROPOSED HOTEL AT LUCKNOW

DRAWING TITLE:

SECOND FLOOR PLAN HOTEL BLOCK

DRAWN BY:	SCALE:	DATE:
NAMAN		27-06-22
CHECKED BY: **NEERAV GUPTA**	NORTH:	DRAWING NO.: 04

NOTES:

THE COPYRIGHT AND PROPERTY OF THIS DESIGN AND DRAWING BELONGS TO **RAVI KUMAR GUPTA.** IT MUST NOT BE COPIED OR REPRODUCED IN ANY MANNER WITHOUT THEIR WRITTEN CONSENT. A LEGAL ACTION AS PER LAW MAY BE INITIATED AGAINST THE OFFENDER.